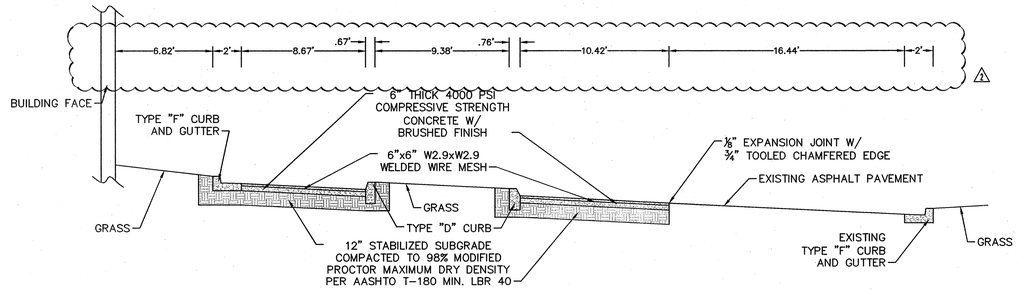

SECTION 'A-A'

N.T.S

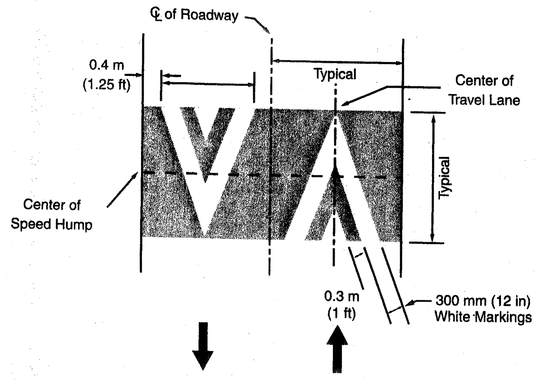

Typical Pavement Markings for Speed Humps

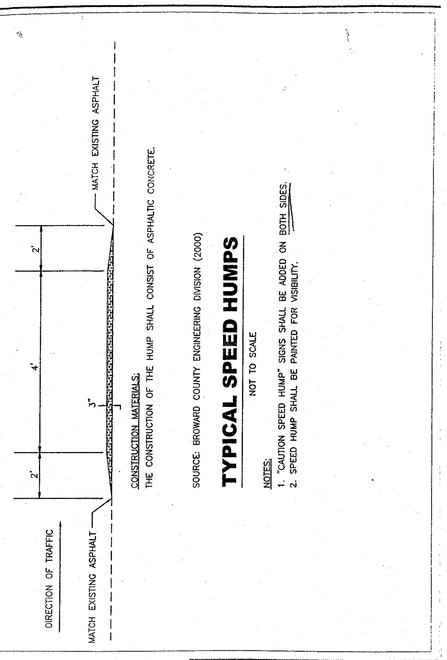

CONSTRUCTION MATERIALS:
THE CONSTRUCTION OF THE HUMP SHALL CONSIST OF ASPHALTIC CONCRETE.

SOURCE: BROWARD COUNTY ENGINEERING DIVISION (2000)

TYPICAL SPEED HUMPS

NOT TO SCALE

NOTES:
1. "CAUTION SPEED HUMP" SIGNS SHALL BE ADDED ON BOTH SIDES.
2. SPEED HUMP SHALL BE PAINTED FOR VISIBILITY.

Date	Revisions	Appr. by

CITY OF COCONUT CREEK
UTILITIES AND ENGINEERING DEPARTMENT

TYPICAL SPEED HUMP

Date: Aug 2006	Scale: N.T.S.	Dwg: 345	Fig: 345

No.	REVISIONS	DATE	BY
2	PER CITY COMMENTS	04-03-13	KAM
1	PER CITY COMMENTS	03-08-13	DSC

Kimley-Horn and Associates, Inc.
© 2013 KIMLEY-HORN AND ASSOCIATES, INC.
2401 STREET, SUITE 200, VERO BEACH, FL 32960
445 PHONE: 772-794-4100 FAX: 772-794-4130
WWW.KIMLEY-HORN.COM CA 00000696

LICENSED PROFESSIONAL ENGINEER
PETER J. VAN REENS, P.E.
No. 55553
FLORIDA LICENSE NUMBER
55553
MAY 31, 2013
PROFESSIONAL ENGINEER

KHA PROJECT 147208XXX
DATE 01-21-2013
SCALE AS SHOWN
DESIGNED BY ---
DRAWN BY ---
CHECKED BY PVR

SITE DETAILS

REGENCY
009-1502
PREPARED FOR
MCDONALD'S USA, LLC
COCONUT CREEK FLORIDA

SHEET NUMBER
C-104

Plotted By:McKay, Katrina Sheet Set:McDONALD'S REGENCY Layout:C-104 SITE DETAILS May 01, 2013 10:44:16am K:\VRB_LDEV\147208 - McDonalds\081 - 009-1502 - Regency\CAD\PlanSheets\C-102 SITE DETAILS.dwg
This document, together with the concepts and designs presented herein, as an instrument of service, is intended only for the specific purpose and client for which it was prepared. Reuse of and improper reliance on this document without written authorization and adaptation by Kimley-Horn and Associates, Inc. shall be without liability to Kimley-Horn and Associates, Inc.