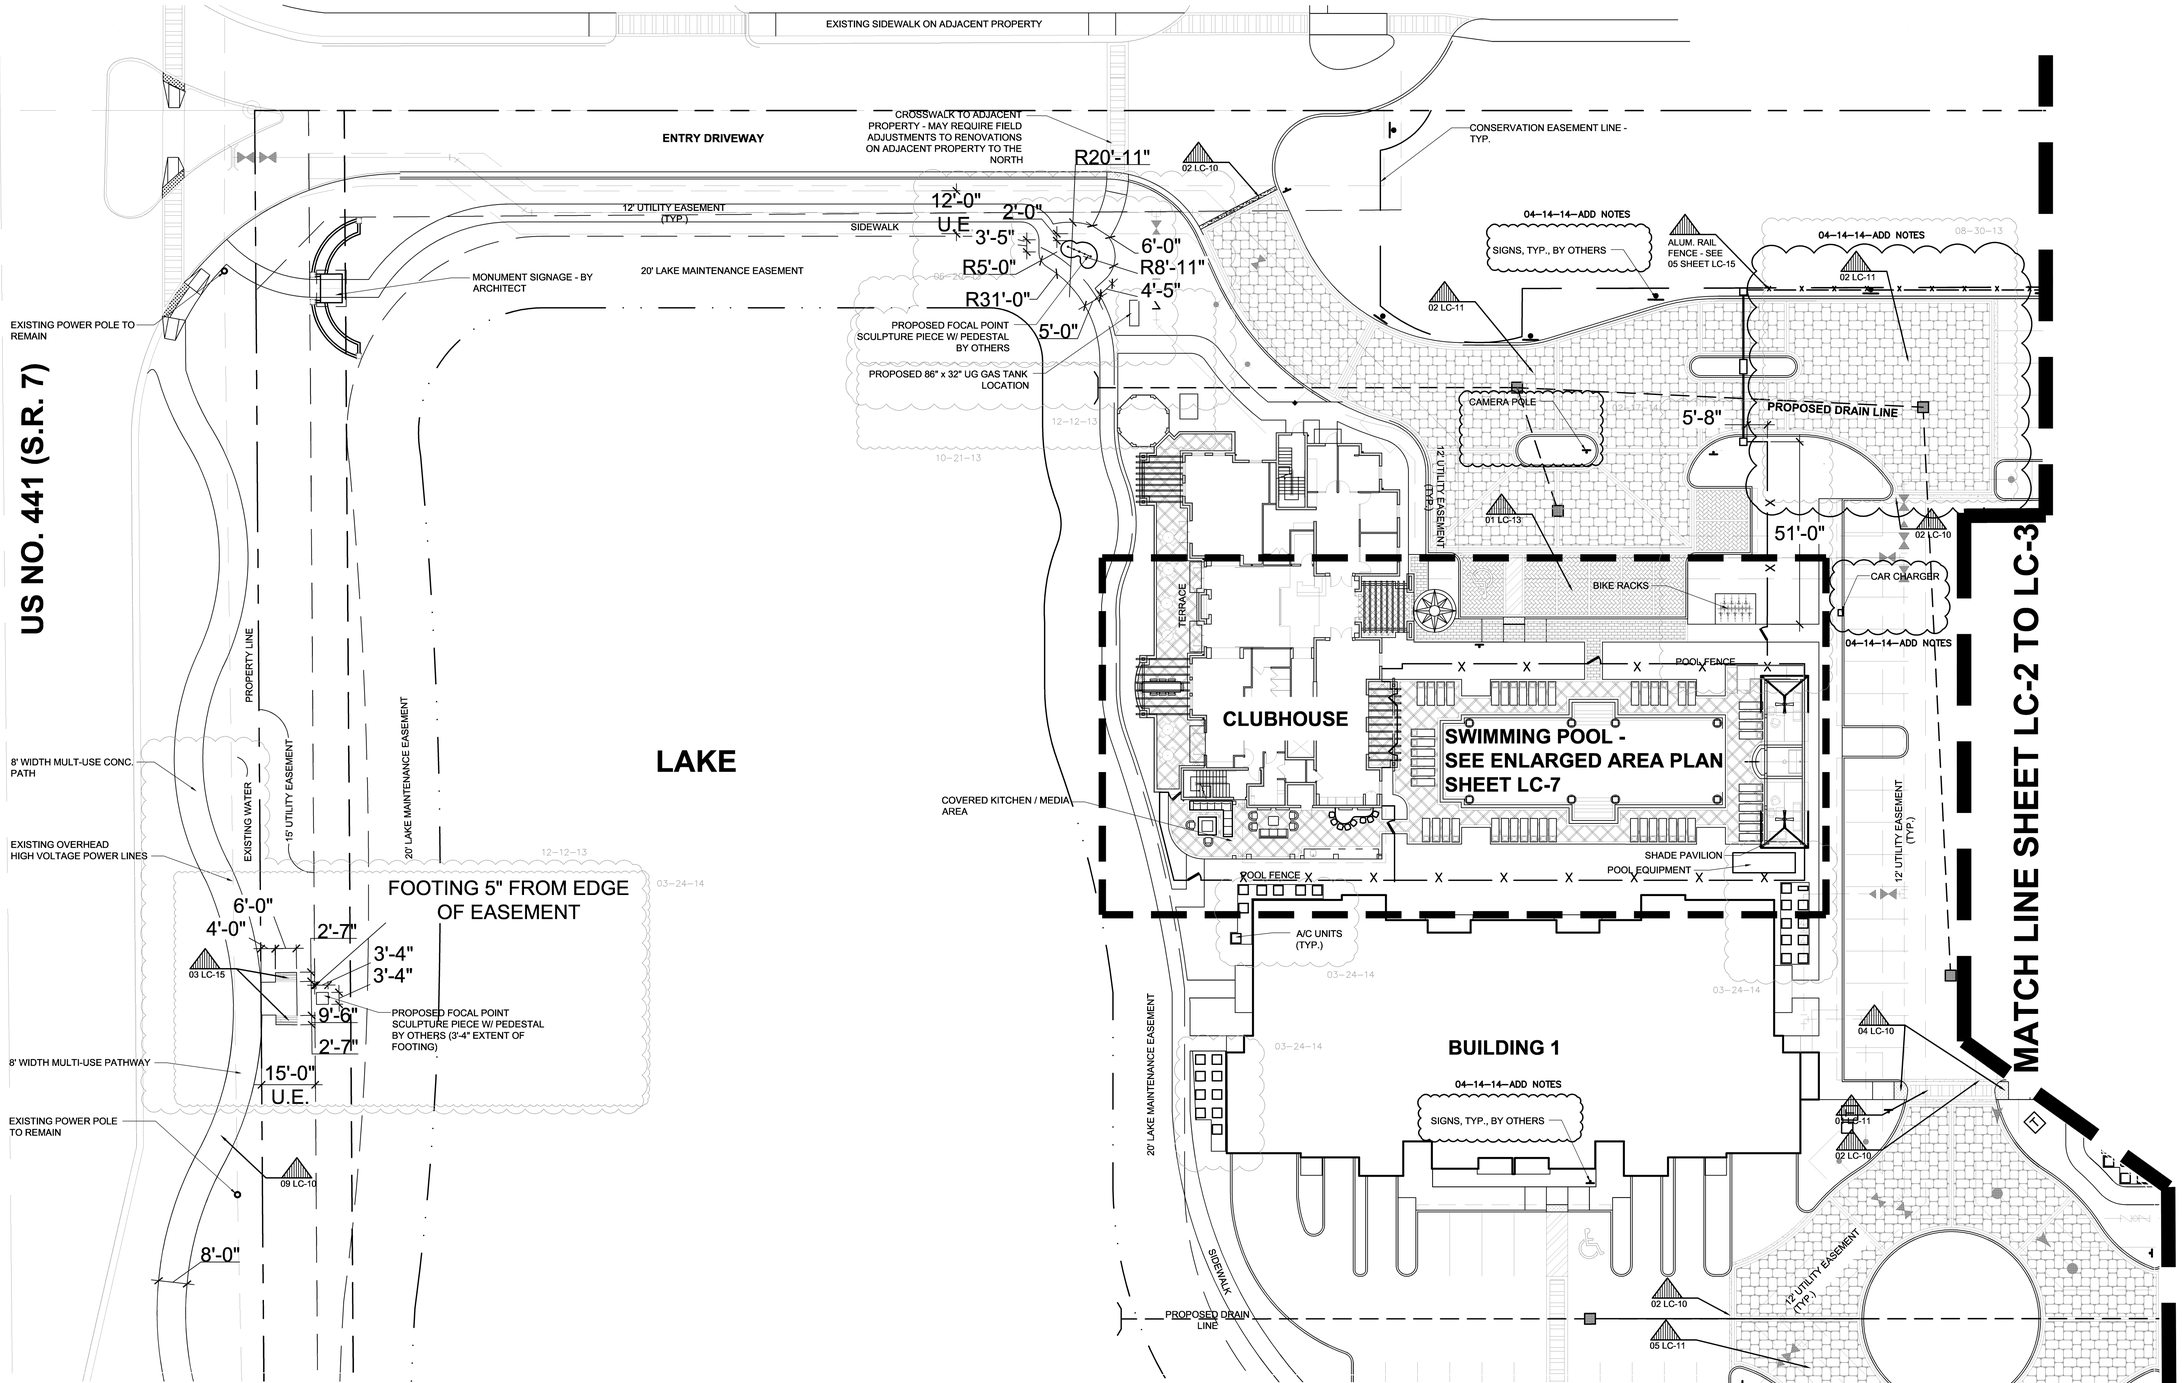

MATCH LINE SHEET LC-2 TO LC-5

NOTE: POOLS, SHOWERS, AND RESTROOMS ARE EACH REQUIRED SEPARATE PERMITS

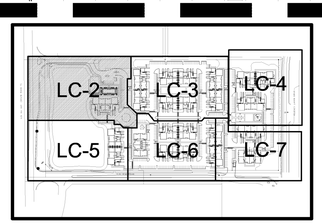

KEYMAP

SCALE: 1" = 20'-0"

ARCHITECTURE
LANDSCAPE ARCHITECTURE
LAND PLANNING
INTERIOR DESIGN
GOVERNMENTAL PROCESSING
ARCHITECTURAL ALLIANCE
612 S.W. FOURTH AVENUE, FORT LAUDERDALE, FLORIDA 33315 AA C002084 LC C000237
TEL: (954) 764-8558 FAX: (954) 764-0731 E-MAIL: landscape@archall.net

Hugh Johnson

Digitally signed by Hugh Johnson
DN: cn=Hugh Johnson, o=LC C000237, ou=Architectural Alliance, email=hjohnson@archall.net, c=US
Date: 2014.04.15 10:04:46 -04'00'

REVISIONS	BY
12-17-12-P REVISIONS	ES/HJ
06-20-13-PERMIT REV.	ES/HJ
08-30-13-ADD PAVERS	ES/HJ
10-21-13-ADD DIM.	ES/HJ
12-12-13-SCULPTURE REV.	ES/HJ
02-17-14-ADD FENCE.	ES/HJ
03-24-14-ADD FENCE.	ES/HJ
04-11-14-ADD NOTES	ES/HJ

CASA PALMA
FOR:
ZF DEVELOPMENT, LLC.
LOCATED AT:
COCONUT CREEK, FLORIDA

MSA ARCHITECTS, INC.
MIAMI OFFICE
7695 SW 104th ST.
SUITE 100
MIAMI, FLORIDA 33156
(305) 273-9911

MSA ARCHITECTS
ARCHITECTURE & PLANNING

COPYRIGHT © 2014 MSA ARCHITECTS, INC. ALL DRAWINGS AND THE IDEAS AND DESIGNS INCORPORATED HEREIN, AS AN INSTRUMENT OF SERVICE, ARE AND SHALL REMAIN THE PROPERTY OF MSA ARCHITECTS, INC. AND ALL RIGHTS ARE RESERVED BY THE ARCHITECT. This BUILDING AND/OR OVERALL PLANS ARE THE LEGAL PROPERTY OF AND ALL RIGHTS ARE RESERVED BY THE ARCHITECT. THEY ARE NOT TO BE USED IN WHOLE OR IN PART FOR ANY OTHER PROJECT WITHOUT THE WRITTEN AUTHORIZATION OF MSA ARCHITECTS, INC.

DRAWN	ES
CHECKED	HJ
DATE	12/22/11
SCALE	AS SHOWN
JOB NO.	1495.PRJ
SHEET	2

LC-2

HARDSCAPE LAYOUT PLAN

OF 42 SHEETS