03-24-14

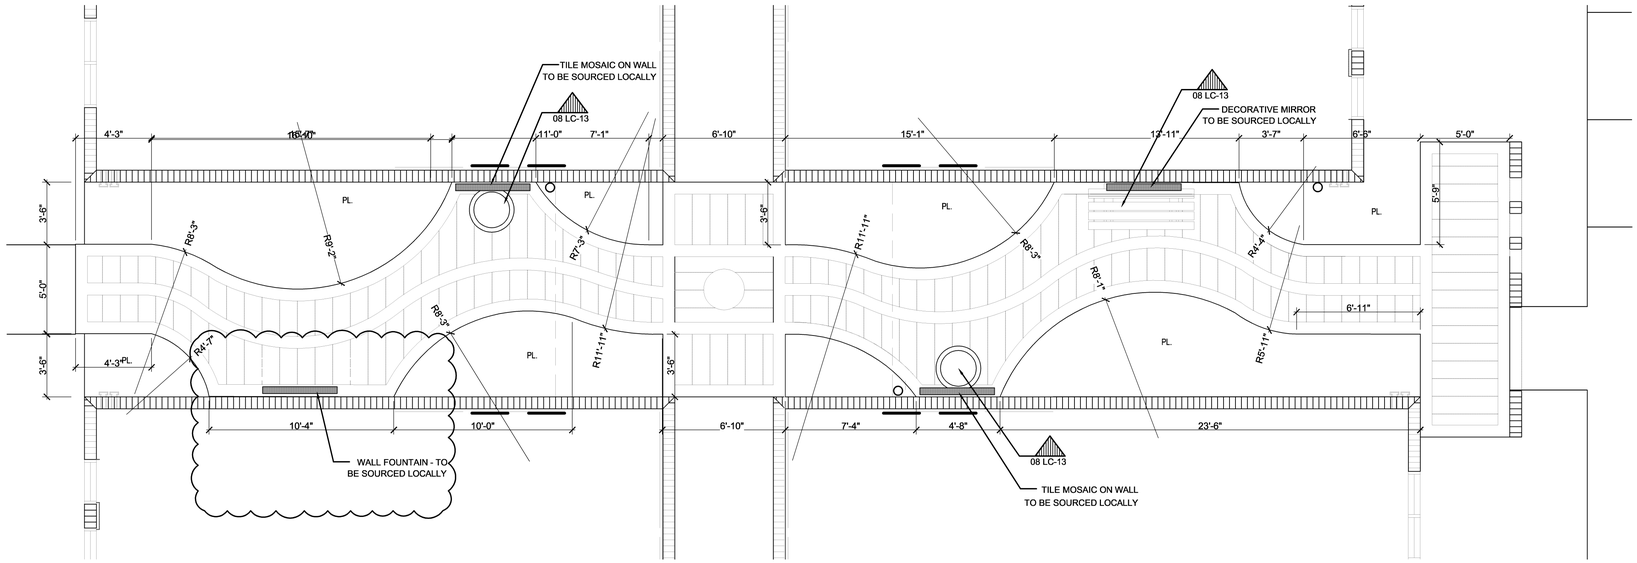

01 BUILDING 3 COURTYARD ENLARGEMENT

SCALE: 1/4" = 1'-0"

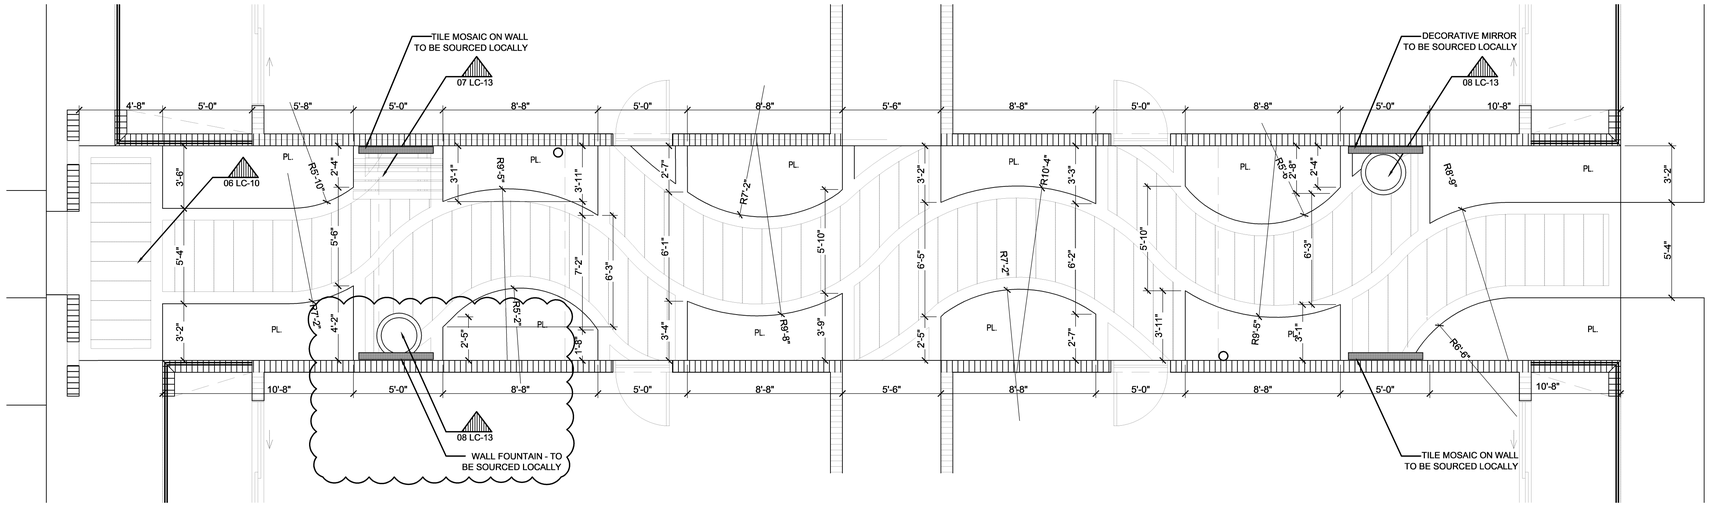

02 TYPICAL COURTYARD ENLARGEMENT BUILDINGS 5 & 9

SCALE: 1/4" = 1'-0"

Hugh John son

Digitally signed by Hugh Johnson
DN: cn=Hugh Johnson, o=LC C000237, ou=Architectural Alliance, email=hjohnson@archall.net, c=US
Date: 2014.04.15 10:08:26 -04'00'

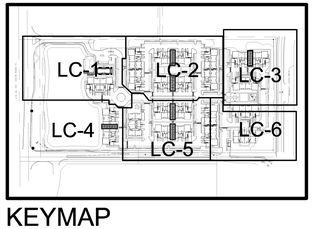

KEYMAP

SCALE: 1" = 20'-0"

REVISIONS	BY
03-24-14 - Add H.S. Sheet	ES

CASA PALMA
FOR:
ZF DEVELOPMENT, LLC.
LOCATED AT:
COCONUT CREEK, FLORIDA

MSA ARCHITECTS, INC.
MIAMI OFFICE
7935 SW 104th ST.
SUITE 100
MIAMI, FLORIDA 33156
(305) 273-9911

MSA ARCHITECTS
ARCHITECTURE & PLANNING

COPYRIGHT © 2011 MSA ARCHITECTS, INC. THE IDEAS, DESIGN AND DETAIL DRAWINGS FOR THIS BUILDING AND/OR OVERALL PROJECT ARE THE LEGAL PROPERTY OF AND ALL RIGHTS ARE RESERVED BY THE ARCHITECT. THEIR USE FOR REPRODUCTION, CONSTRUCTION OR DISTRIBUTION IS PROHIBITED UNLESS AUTHORIZED IN WRITING BY THE ARCHITECT.

DRAWN	ES
CHECKED	HJ
DATE	10/01/12
SCALE	AS SHOWN
JOB NO.	1495.PRJ
SHEET	9

LC-9a

COURTYARD
TYPICAL
LAYOUT PLAN

OF 42 SHEETS

ARCHITECTURE
LANDSCAPE ARCHITECTURE
LAND PLANNING
INTERIOR DESIGN
GOVERNMENTAL PROCESSING
ARCHITECTURAL ALLIANCE
612 S.W. FOURTH AVENUE, FORT LAUDERDALE, FLORIDA 33315 AA C002084 LC C000237
TEL: (954) 764-8858 FAX: (954) 764-0731 E-MAIL: landscape@archall.net