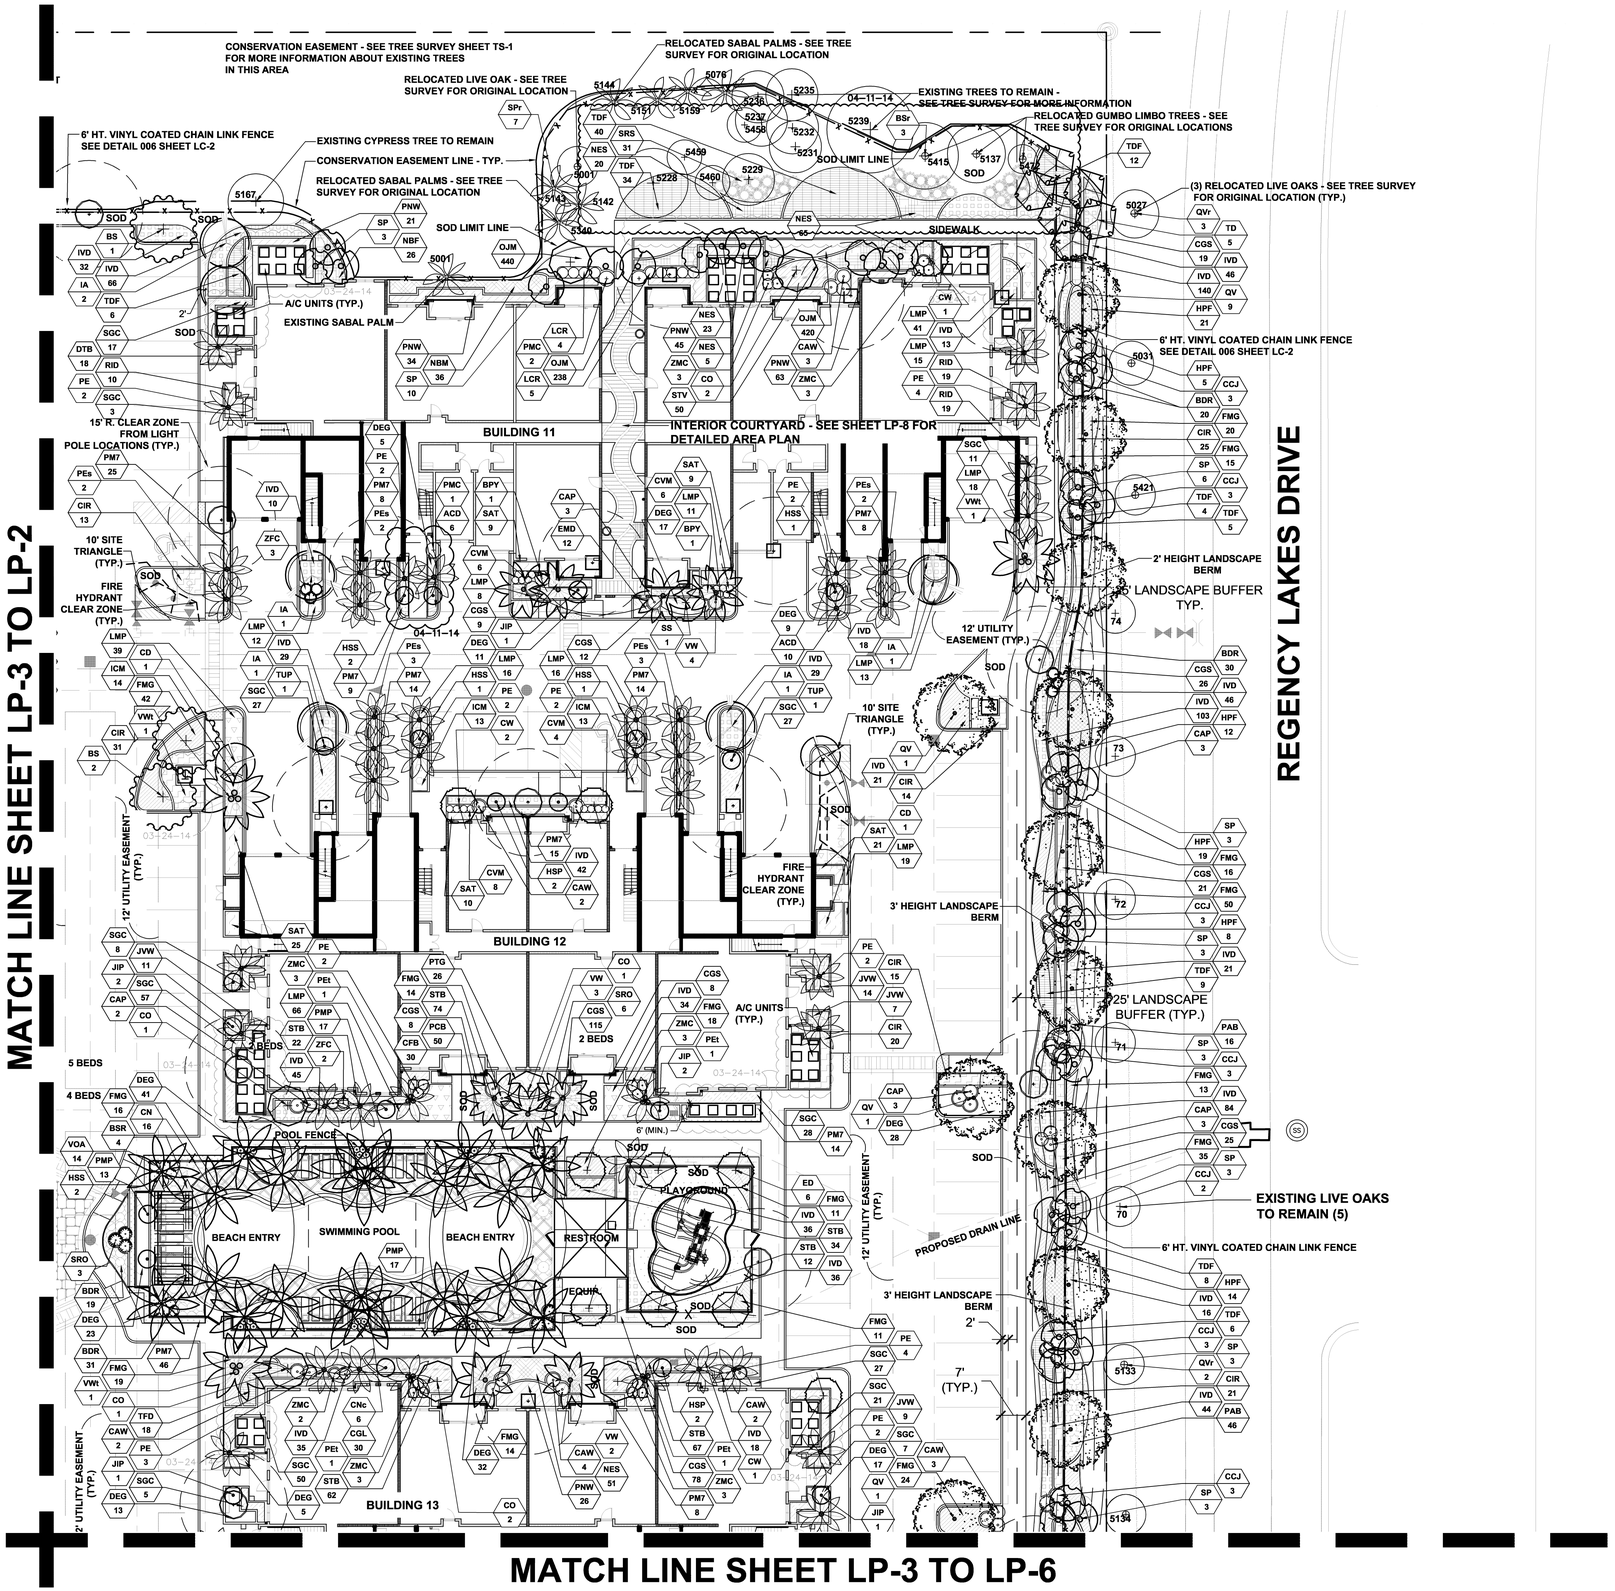

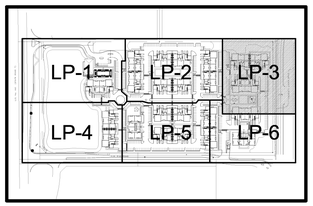

KEYMAP

Hugh Johnson

Digitally signed by Hugh Johnson
DN: cn=Hugh Johnson, o=LC C000237, ou=Architectural Alliance, email=hjohnson@archall.net, c=US
Date: 2014.04.14 14:38:51 -04'00'

SCALE: 1" = 20'-0"

ARCHITECTURE
LANDSCAPE ARCHITECTURE
LAND PLANNING
INTERIOR DESIGN
GOVERNMENTAL PROCESSING

ARCHITECTURAL ALLIANCE
612 S.W. FOURTH AVENUE, FORT LAUDERDALE, FLORIDA 33315 AA C002084 LC C000237
TEL: (954) 764-8858 FAX: (954) 764-0731 E-MAIL: landscape@archall.net

REVISIONS	BY
03-13-12-DRC REVISIONS	ES/HJ
04-02-12-DRC REVISIONS	ES/HJ
05-16-12-P&Z REVISIONS	ES/HJ
06-05-12-DRC REVISIONS	ES/HJ
10-05-12-PRE-PLAN SM	ES/HJ
12-17-12-PERMIT SM	ES/HJ
03-24-14-A.A. SUBMIT	ES/HJ
04-11-14-A.A. RESUBMIT	ES/HJ

CASA PALMA
FOR:
ZF DEVELOPMENT, LLC.
LOCATED AT:
COCONUT CREEK, FLORIDA

MSA ARCHITECTS, INC.
MIAMI OFFICE
7695 SW 104th ST.
SUITE 100
MIAMI, FLORIDA 33156
(305) 273-9911

MSA ARCHITECTS
ARCHITECTURE & PLANNING

COPYRIGHT © 2011 MSA ARCHITECTS, INC. THE ARCHITECTURAL DESIGN AND DETAIL DRAWINGS FOR THIS BUILDING AND/OR OVERALL PROJECT ARE THE LEGAL PROPERTY OF AND ALL RIGHTS ARE RESERVED BY THE ARCHITECT. THEIR USE FOR REPRODUCTION, CONSTRUCTION, OR DISTRIBUTION IS PROHIBITED UNLESS AUTHORIZED IN WRITING BY THE ARCHITECT.

DRAWN	ES
CHECKED	HJ
DATE	12/22/11
SCALE	AS SHOWN
JOB NO.	1495.PRJ
SHEET	21

LP-3

LANDSCAPE PLAN

OF 42 SHEETS