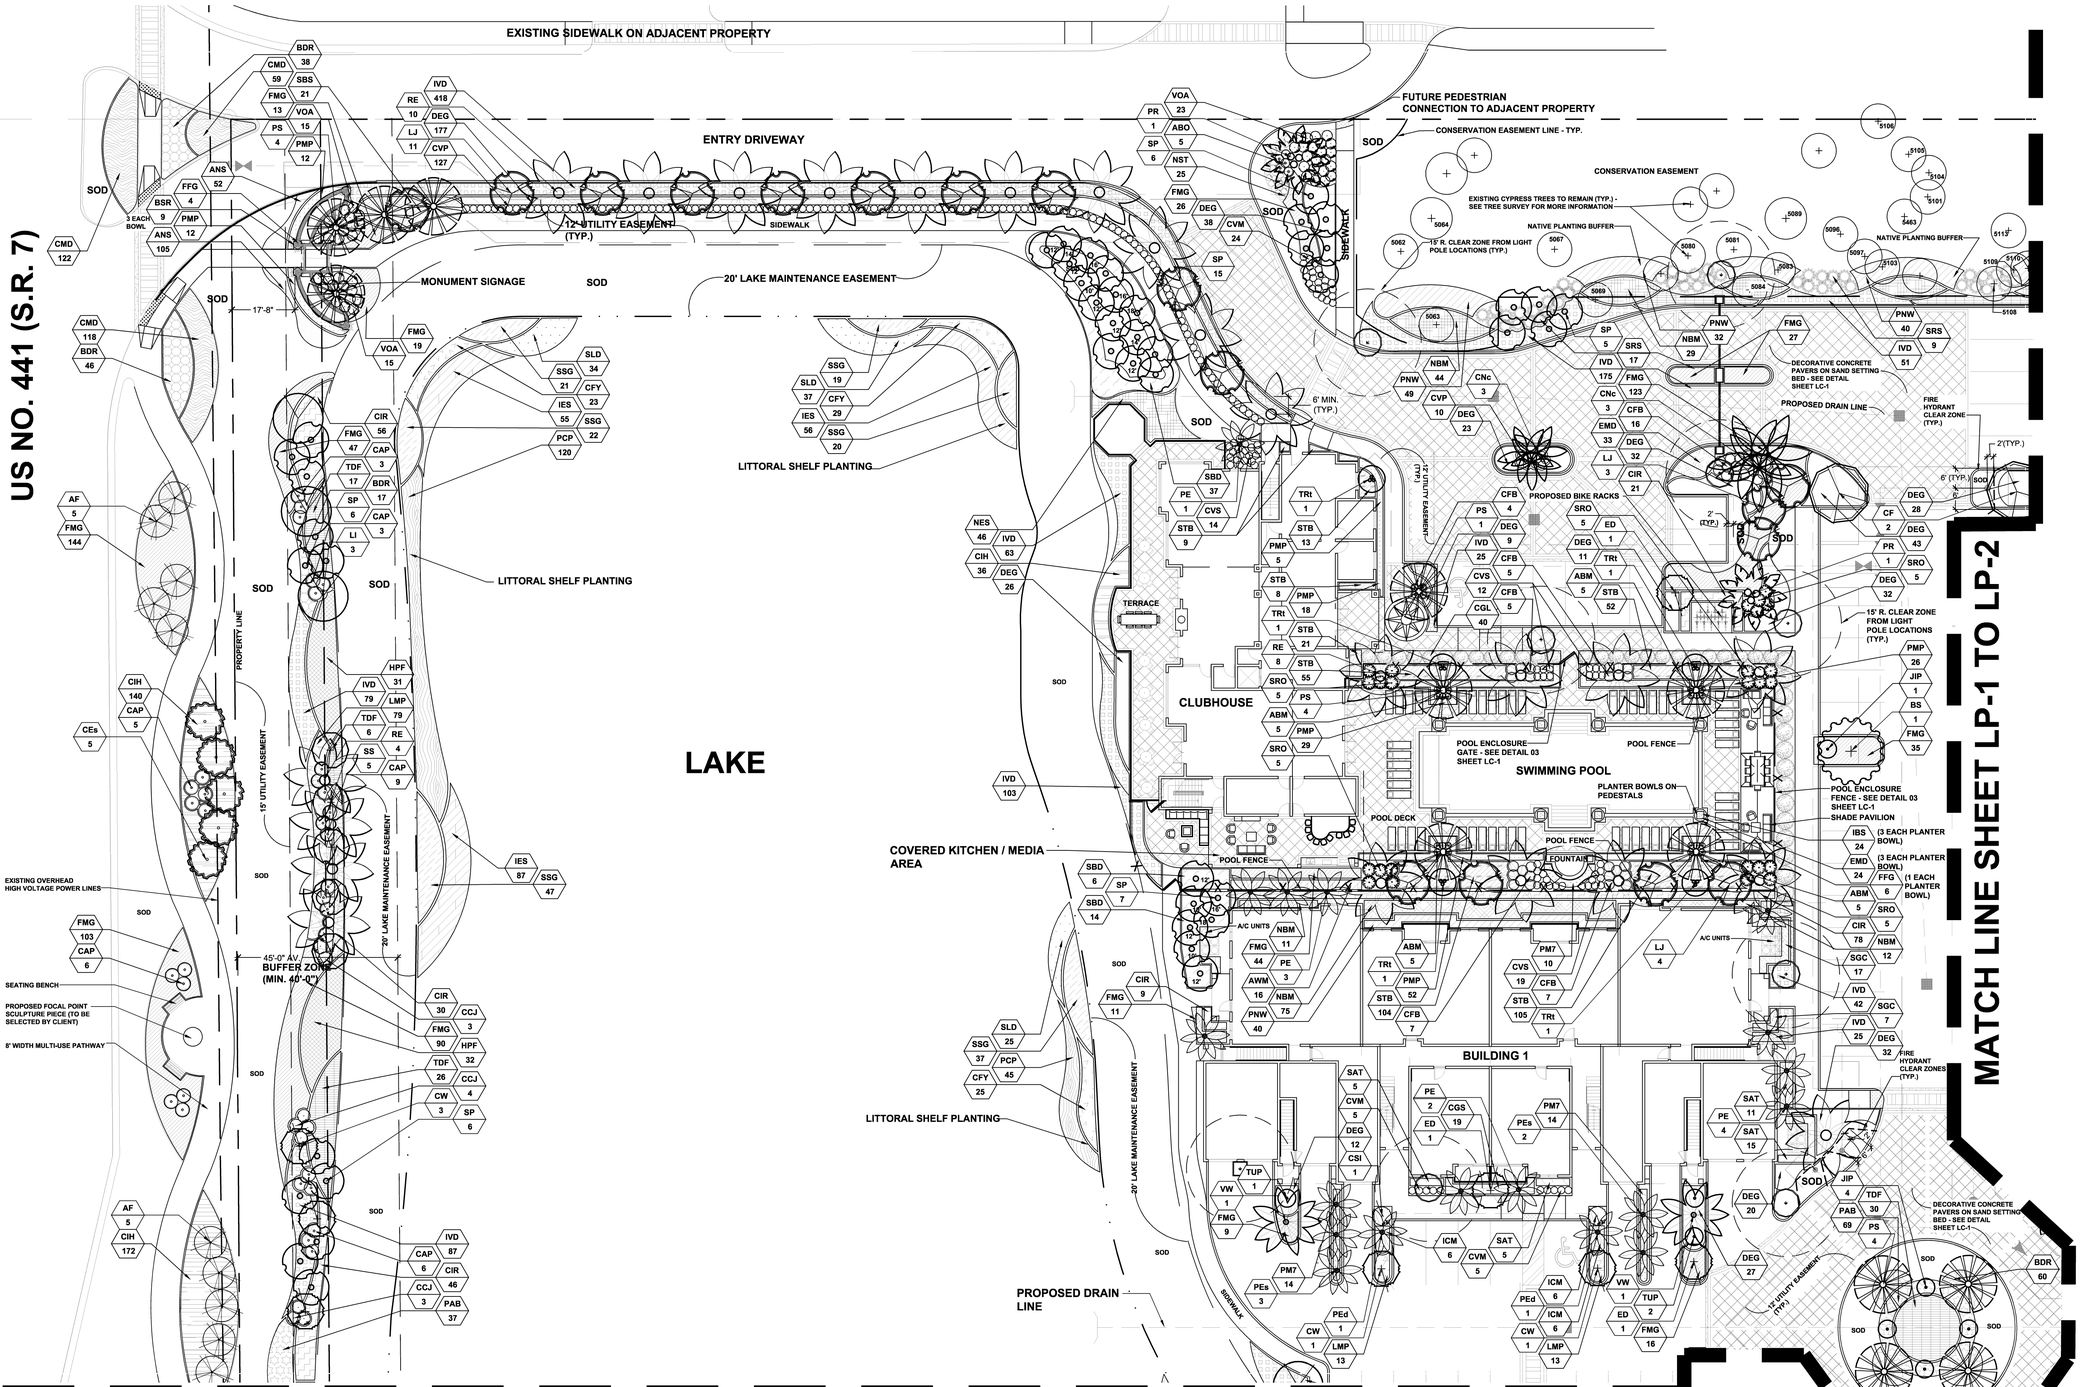

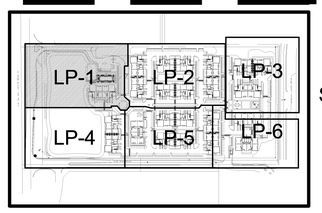

KEYMAP

SCALE: 1" = 20'-0"

REVISIONS	BY
03-13-12-DRC REVISIONS	ES/HJ

CASA PALMA
FOR:
ZF DEVELOPMENT, LLC.
LOCATED AT:
COCONUT CREEK, FLORIDA

MSA ARCHITECTS, INC.
MIAMI OFFICE
7695 SW 104th ST.
SUITE 100
MIAMI, FLORIDA 33156
(305) 273-9911

MSA ARCHITECTS
ARCHITECTURE & PLANNING

COPYRIGHT © 2012 MSA ARCHITECTS, INC. ALL RIGHTS RESERVED. THIS DRAWING AND/OR DIGITAL PROJECT ARE THE LEGAL PROPERTY OF MSA ARCHITECTS, INC. AND ARE PROTECTED BY APPLICABLE COPYRIGHT LAWS. ANY UNAUTHORIZED USE, REPRODUCTION, OR ALTERATION OF THIS DRAWING OR DIGITAL PROJECT WITHOUT THE EXPRESS WRITTEN CONSENT OF MSA ARCHITECTS, INC. IS STRICTLY PROHIBITED. ANY PARTY WHO USES THIS DRAWING OR DIGITAL PROJECT WITHOUT THE EXPRESS WRITTEN CONSENT OF MSA ARCHITECTS, INC. SHALL BE LIABLE FOR ALL DAMAGES SUFFERED BY THE ARCHITECT.

DRAWN	
CHECKED	–
DATE	02/06/12
SCALE	AS SHOWN
JOB NO.	1495.PRJ
SHEET	3

LP-1

DRC LANDSCAPE PLAN

OF 11 SHEETS

ARCHITECTURAL ALLIANCE
ARCHITECTURE
LANDSCAPE ARCHITECTURE
LAND PLANNING
INTERIOR DESIGN
GOVERNMENTAL PROCESSING
612 S.W. FOURTH AVENUE, FORT LAUDERDALE, FLORIDA 33315 AA C002084 LC C000237
TEL: (954) 764-8858 FAX: (954) 764-0731 E-MAIL: landscape@archall.net