EAST-WEST ACCESS ROAD
DETAIL 1-SIGN 'A'
(SEE SHEET C-2)

COMMERCE SQUARE SIGN
DETAIL 2-SIGN 'B'
(SEE SHEET C-2)

WAY FINDING SIGNS
(TO REPLACE WOOD SIGNS)

NW 54TH AVE
DETAIL 3-SIGN 'A'
(SEE SHEET C-2)

US 441 / ST RD 7

NW 40TH ST

GARAGE

CASINO

SPRUNG BLDG.

TRACT 'B' & 'C'
TEMPORARY
PARKING LOT

TRACT 'E'
TEMPORARY
PARKING LOT

NW 54TH AVE

BANKS RD

58'

58'

TRUST

SEMINOLE PLANNED
MAIN STREET
DEVELOPMENT DISTRICT
(PMDD)

PARCEL
B1
LAKE

SAMPLE ROAD

NORTH

ADMINISTRATIVE APPROVAL 04-23-14
APPROVED

KEITH and SCHNARS, P.A.
ENGINEERS, PLANNERS, SURVEYORS
CERTIFICATE OF AUTHORIZATION NO. 1337
6500 NORTH ANDREWS AVENUE, FORT LAUDERDALE, FLORIDA 33309 TEL.: (954) 776-1616

REV	DATE	DESCRIPTION

DATE MARCH 21, 2014
SCALE N.T.S.
DESIGNED BY T.H.
DRAWN BY F.L.
CHECKED BY T.H.

SEMINOLE PLANNED MAIN STREET DEVELOPMENT DISTRICT (PMDD)
COCONUT CREEK FLORIDA

UNIFORM SIGN PLAN

SHEET NO. C-1
PROJECT NO. 17796.56

(FOR THE FIRM)

4/18/2014 9:56 AM, Scale: 1:20, Layout Tab: C-1; Pen Table: KS-MONO.CTB; Plot Created by: FRANCINE LINZER;

Z:\PROJECTS\17796 STOF SERVICES CONTRACT\56 CC CASINO SIGNAGE\CIVIL\CAD\17796.56_SIGNAGE.DWG

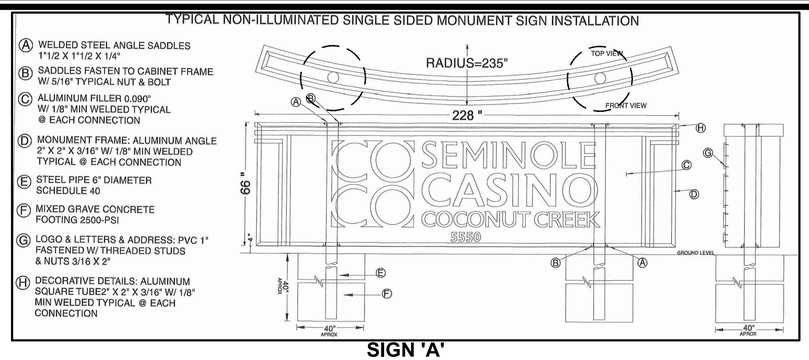

SIGN 'A'

N.T.S.

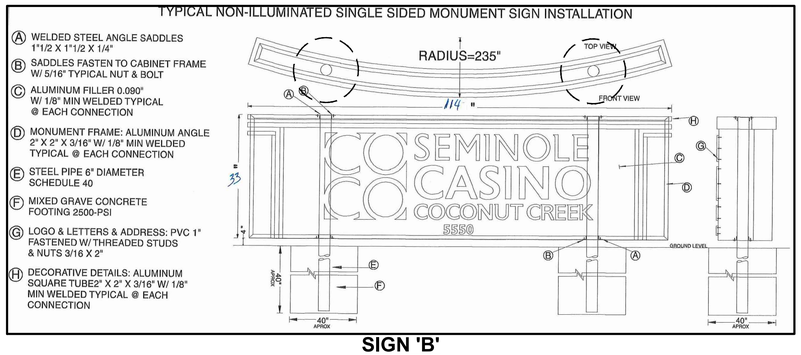

SIGN 'B'

N.T.S.

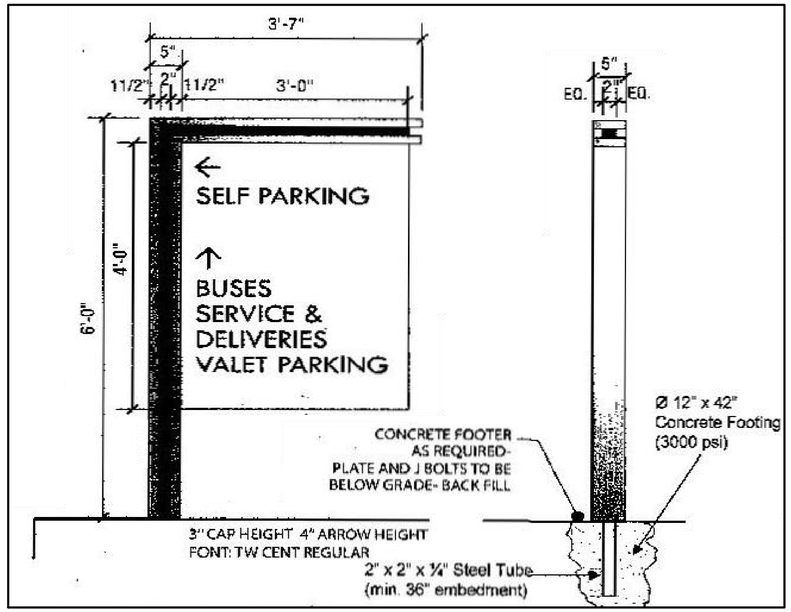

WAY FINDING SIGN DETAIL

N.T.S.

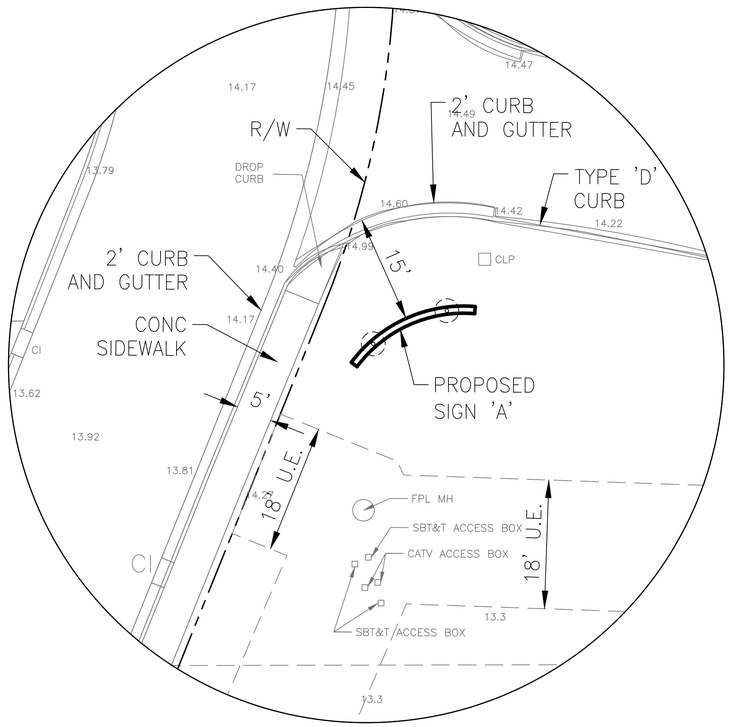

EAST-WEST ACCESS ROAD
DETAIL 1-SIGN 'A'

1"=10'

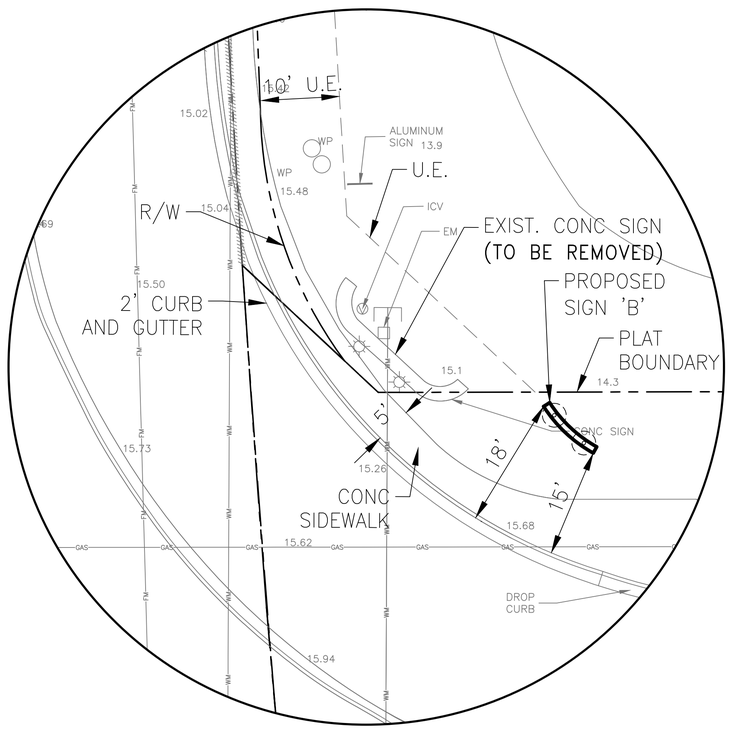

COMMERCE SQUARE SIGN
DETAIL 2-SIGN 'B'

1"=10'

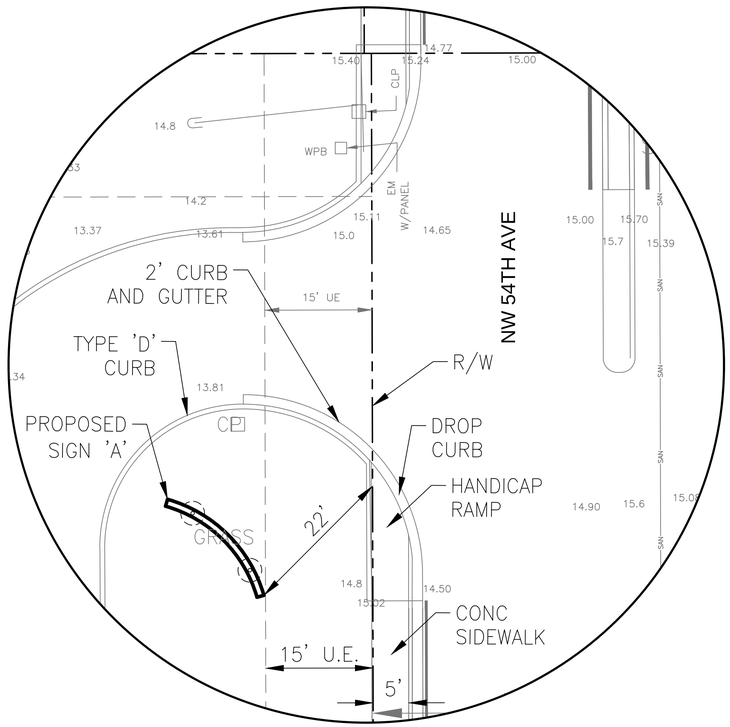

NW 54TH AVE
DETAIL 3-SIGN 'A'

1"=10'

KEITH and SCHNARS, P.A.
ENGINEERS, PLANNERS, SURVEYORS
CERTIFICATE OF AUTHORIZATION NO. 1337
6500 NORTH ANDREWS AVENUE, FORT LAUDERDALE, FLORIDA 33309 TEL.: (954) 776-1616

REV	DATE	DESCRIPTION

DATE MARCH 21, 2014
SCALE AS NOTED
DESIGNED BY T.H.
DRAWN BY F.L.
CHECKED BY T.H.

SEMINOLE PLANNED MAIN STREET DEVELOPMENT DISTRICT (PMDD)
COCONUT CREEK FLORIDA

CONSTRUCTION DETAILS

SHEET NO. C-2
PROJECT NO. 17796.56

(FOR THE FIRM)

4/18/2014 9:56 AM Scale: 1:20; Layout Tab: C-2; Pen Table: KS-MONO.CTB; Plot Created by: FRANCINE LINZER;

Z:\PROJECTS\17796 STOF SERVICES CONTRACT\56 CC CASINO SIGNAGE\CIVIL\CAD\17796.56_SIGNAGE.DWG