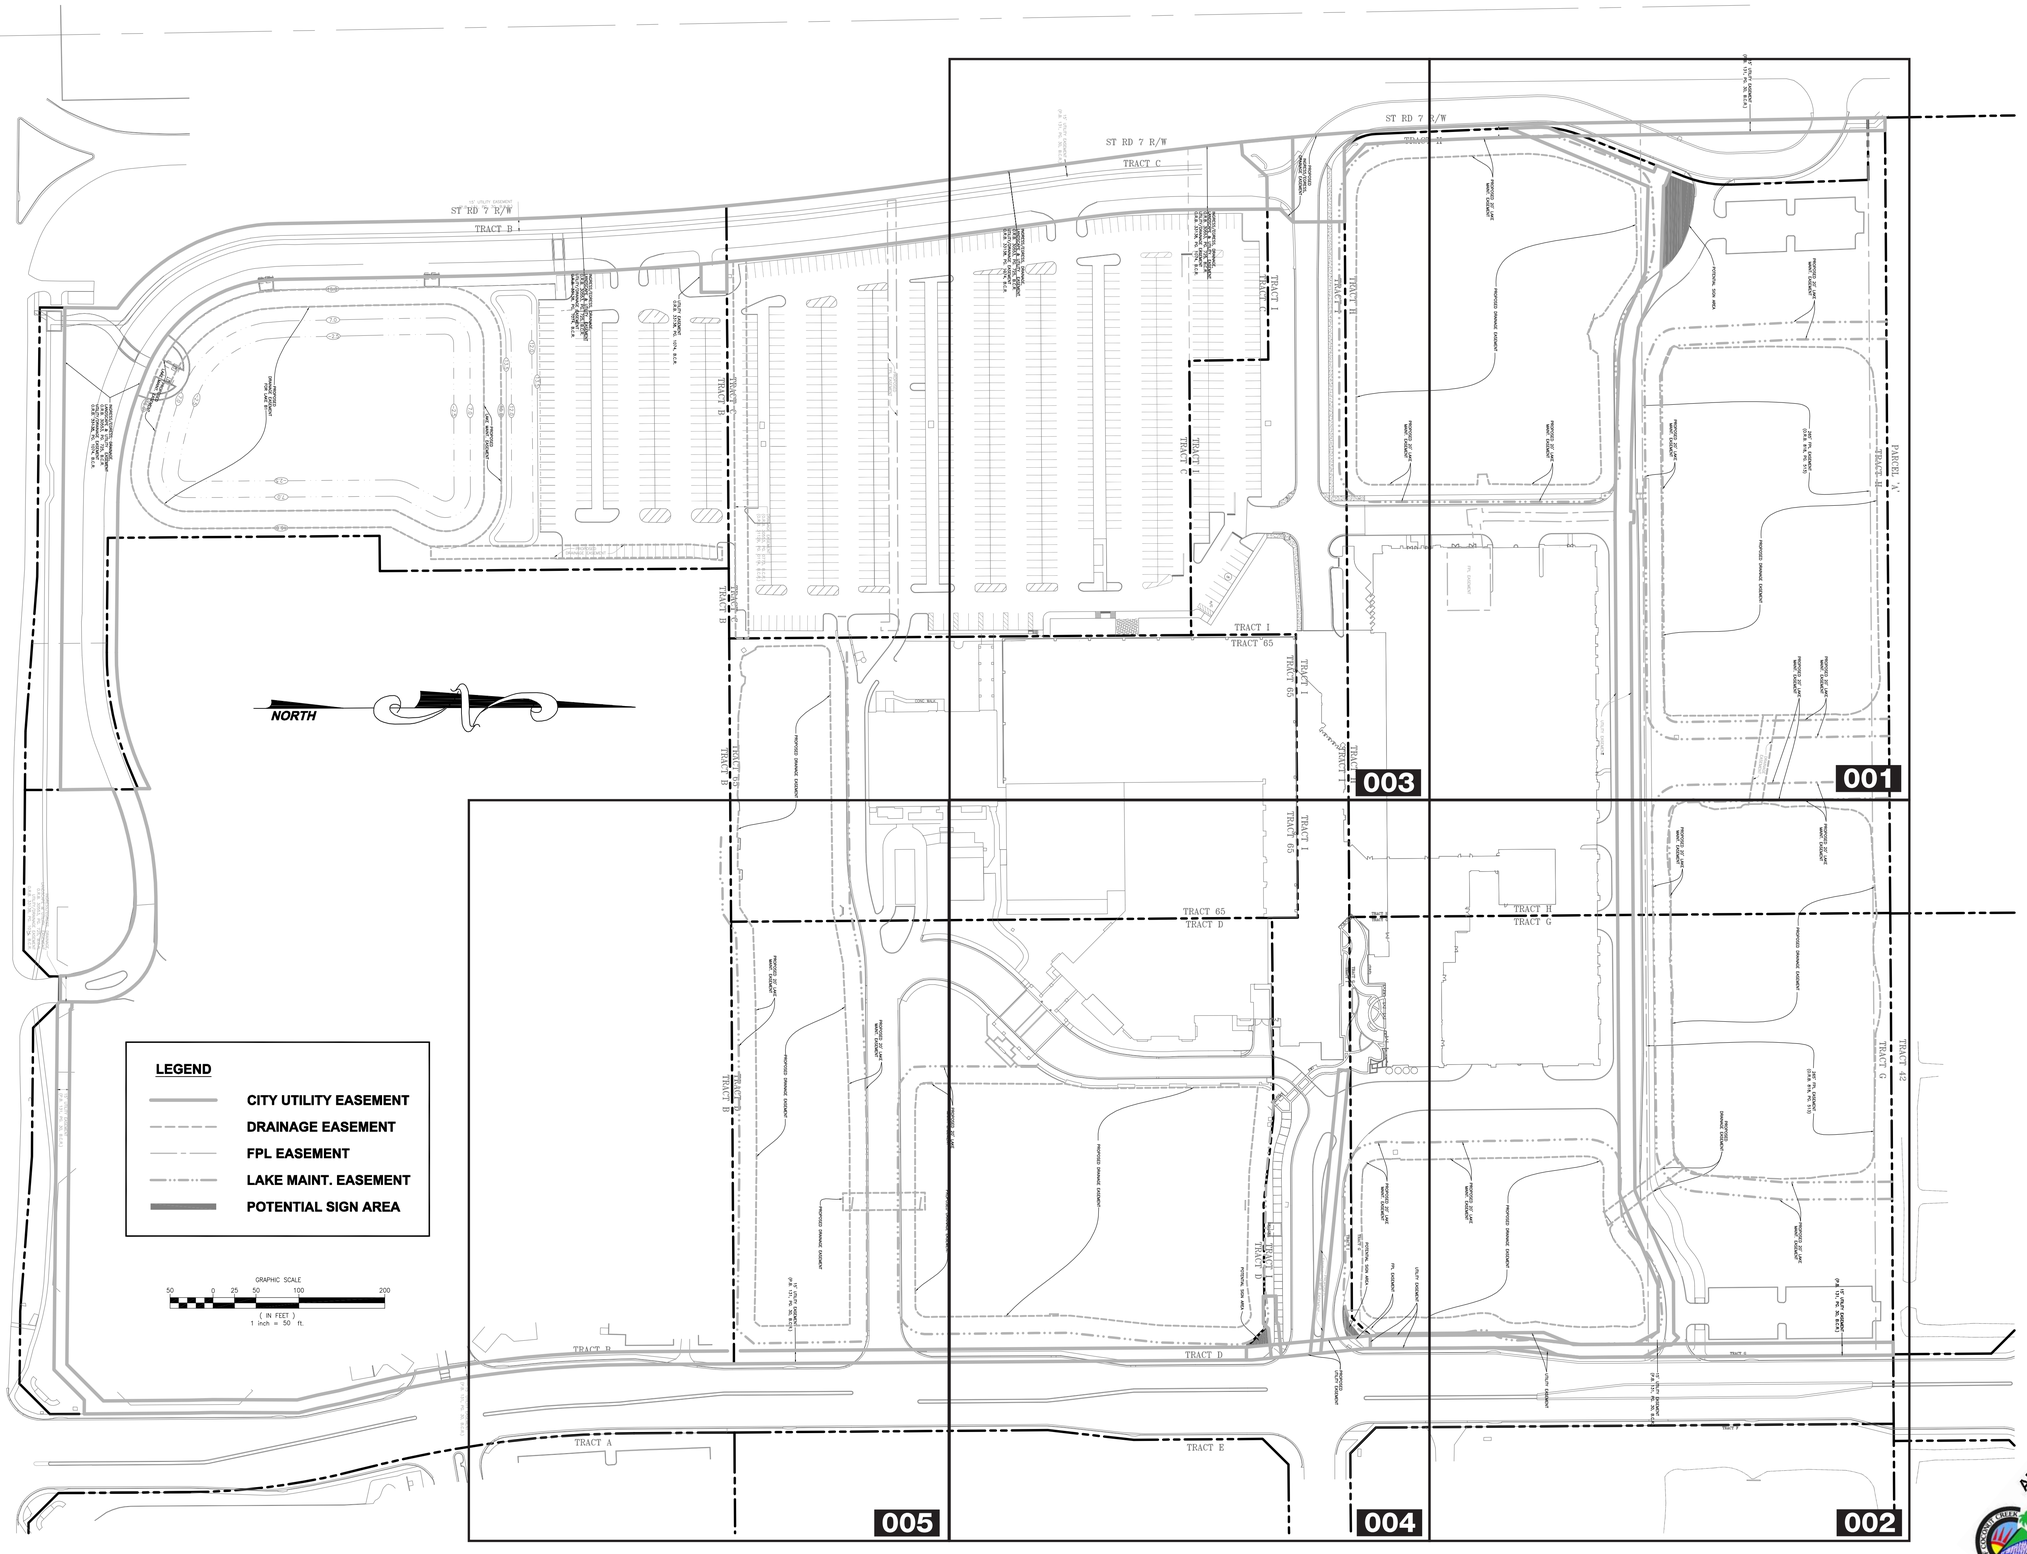

ADMINISTRATIVE APPROVAL 12-15-11

APPROVED

Date	Description

FRIEDMUTTER GROUP
ARCHITECTURE / INTERIOR DESIGN / BRANDING STUDIOS
SPECIALIZING IN MULTI-USE PROJECTS
HOTELS • CASINOS • RESTAURANTS • ENTERTAINMENT • HIGH-RISE RESIDENTIAL
LAS VEGAS, NV NEW YORK, NY NEWPORT BEACH, CA ATLANTIC CITY, NJ BEDFORD, MS SOUTH BEACH, FL DUBAI, UAE
P 702.736.1427 P 212.453.4446 P 949.574.7710 P 602.470.0047 P 228.374.1750 P 702.736.1427 P 1971-4339/952
WWW.FGUCCM

STAMP

CONSULTANT

Kiku Obata & Company
6161 Delmar Boulevard
Suite 200
St. Louis, Missouri 63112
Phone 314-361-3110

PROJECT NAME

PHASE II TRANSPORTATION CENTER

SEMINOLE COCONUT CREEK MASTER PLAN
SEMINOLE TRIBE OF FLORIDA
5600 NW 40TH STREET
COCONUT CREEK, FLORIDA 33073

KEY PLAN

DRAWN BY
FG&KO&CO

CHECKED BY

ISSUE DATE
12-12-11

JOB NUMBER
FG212B015 KO&CO2011016

SHEET NAME
OVERALL
SITE PLAN

SHEET NUMBER
006