


001

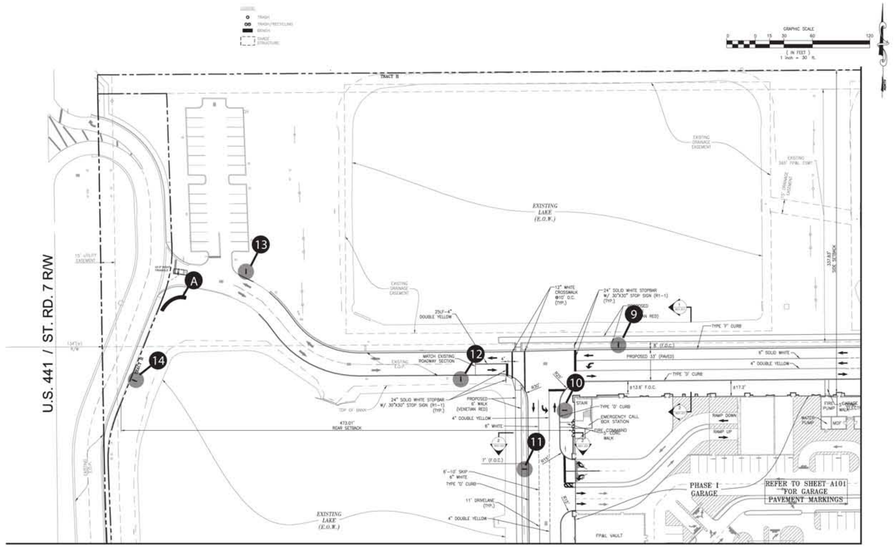


MATCH LINE - SHEET SG1-205

002

**Seminole Casino Coconut Creek**

| Key | Botanical Name | Common Name | Height | Spread | Container | Native | Spacing |
|---|---|---|---|---|---|---|---|
| ANN | Annuals | Annuals | 12" | 12" | 1 gal. | | 15" o.c. |
| SCH | Schefflera arboricola | Dwarf Schlefflera | 24" | | 3 gal. | N | 30" o.c. |

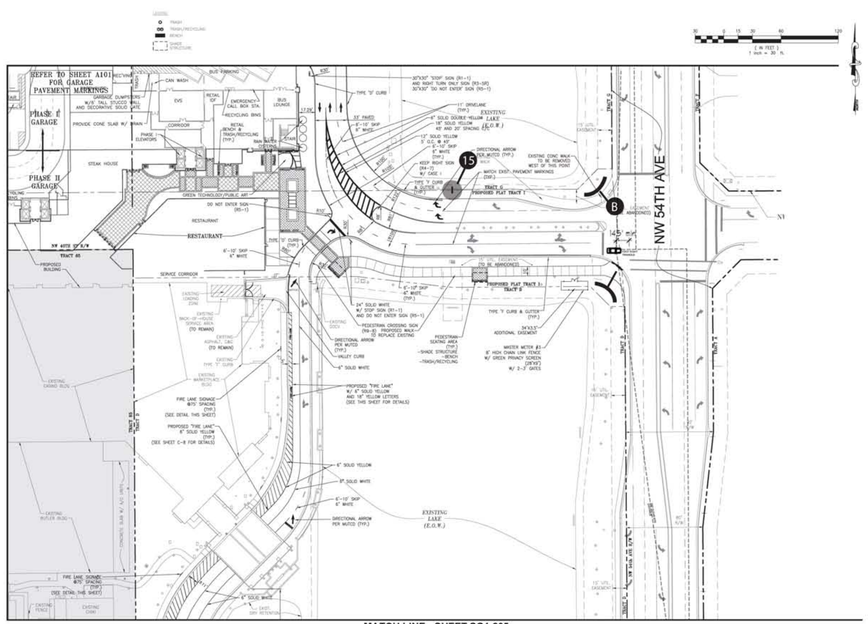


LANDSCAPE PLAN - SIGN A

NORTH 1"=20'-0" 0 5' 10' 20' 30'




LANDSCAPE PLAN - SIGNS B AND C

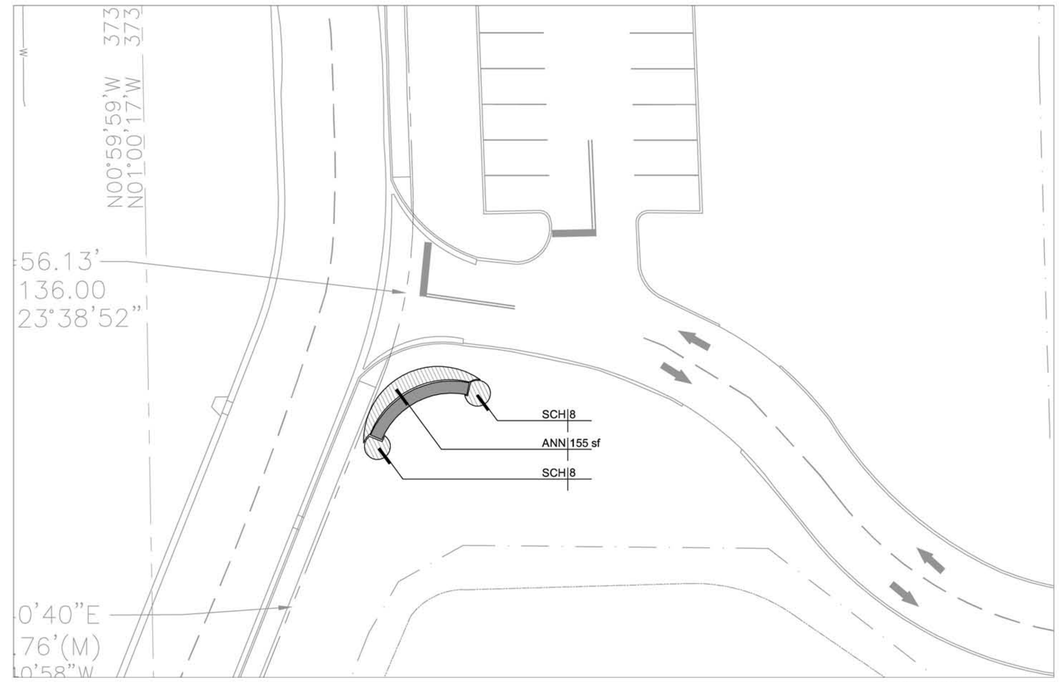NORTH 1"=20'-0" 0 5' 10' 20' 30'

| Date | Description |
|---|---|

FRIEDMUTTER GROUP
ARCHITECTURE / INTERIOR DESIGN / BRANDING STUDIOS
& SPECIALIZE IN MULTI USE PROJECTS
HOTELS • CASINOS • RESTAURANTS • ENTERTAINMENT • HIGH-RISE RESIDENTIAL
LAS VEGAS, NV NEW YORK, NY NEWPORT BEACH, CA ATLANTIC CITY, NJ BEIJING, CHINA SOUTH BEACH, FL DUBAI, UAE
P 702.735.7077 F 702.735.6462 P 949.574.0700 P 609.347.0000 P 86-10-8567-5888 P 305.538.1700 P 703.738.2437 P 971-4-2888992
WWW.FRIEDMUTTER.COM

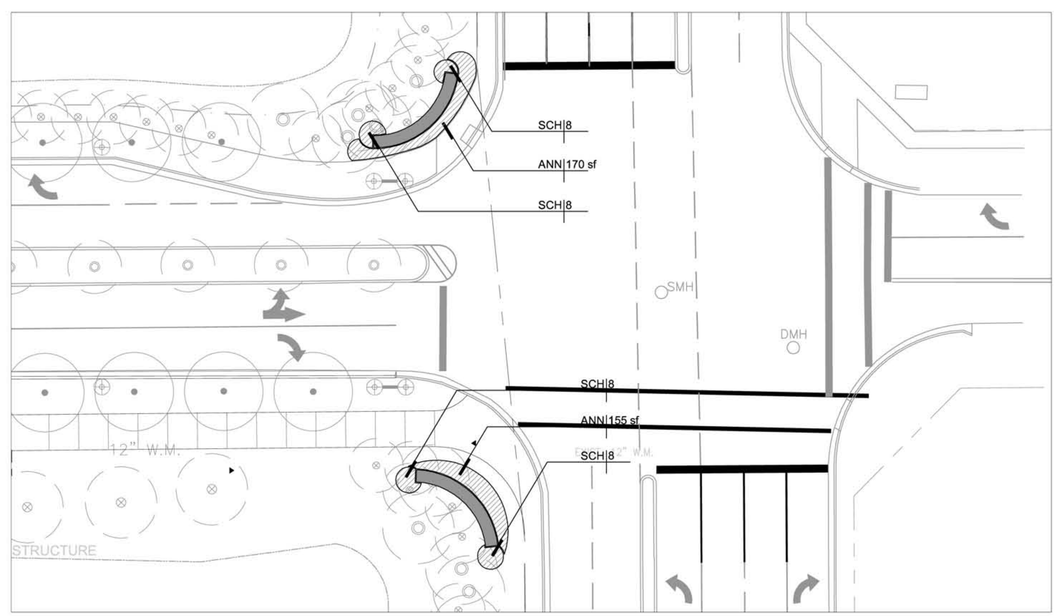STAMP

CONSULTANT

Kiku Obata & Company
8161 Delmar Boulevard
Suite 200
St Louis, Missouri 63112
Phone 314-361-3110

PROJECT NAME

PHASE II TRANSPORTATION CENTER
SEMINOLE COCONUT CREEK MASTER PLAN
SEMINOLE TRIBE OF FLORIDA
5600 NW 40TH STREET
COCONUT CREEK, FLORIDA 33073

KEY PLAN

DRAWN BY
FG&KO&CO
CHECKED BY
ISSUE DATE
12-12-11
JOB NUMBER
FG212B015 KO&CO2011016
SHEET NAME
LANDSCAPING and SITE TRIANGLES at SIGN LOCATIONS A, B and C
SHEET NUMBER
007