LEGEND

INDICATES TRACT 65 LIMITS (NOT PART OF SITE PLAN SUBMITTAL)

REFER TO SPRUNG BUILDING OFF-SITE IMPROVEMENT PLANS (NOT PART OF SITE PLAN SUBMITTAL)

LEGEND

TRASH

TRASH/RECYCLING

BENCH

SHADE STRUCTURE

GRAPHIC SCALE

30 0 15 30 60 120

(IN FEET)
1 inch = 30 ft.

NORTH

MATCH LINE - SHEET C-7

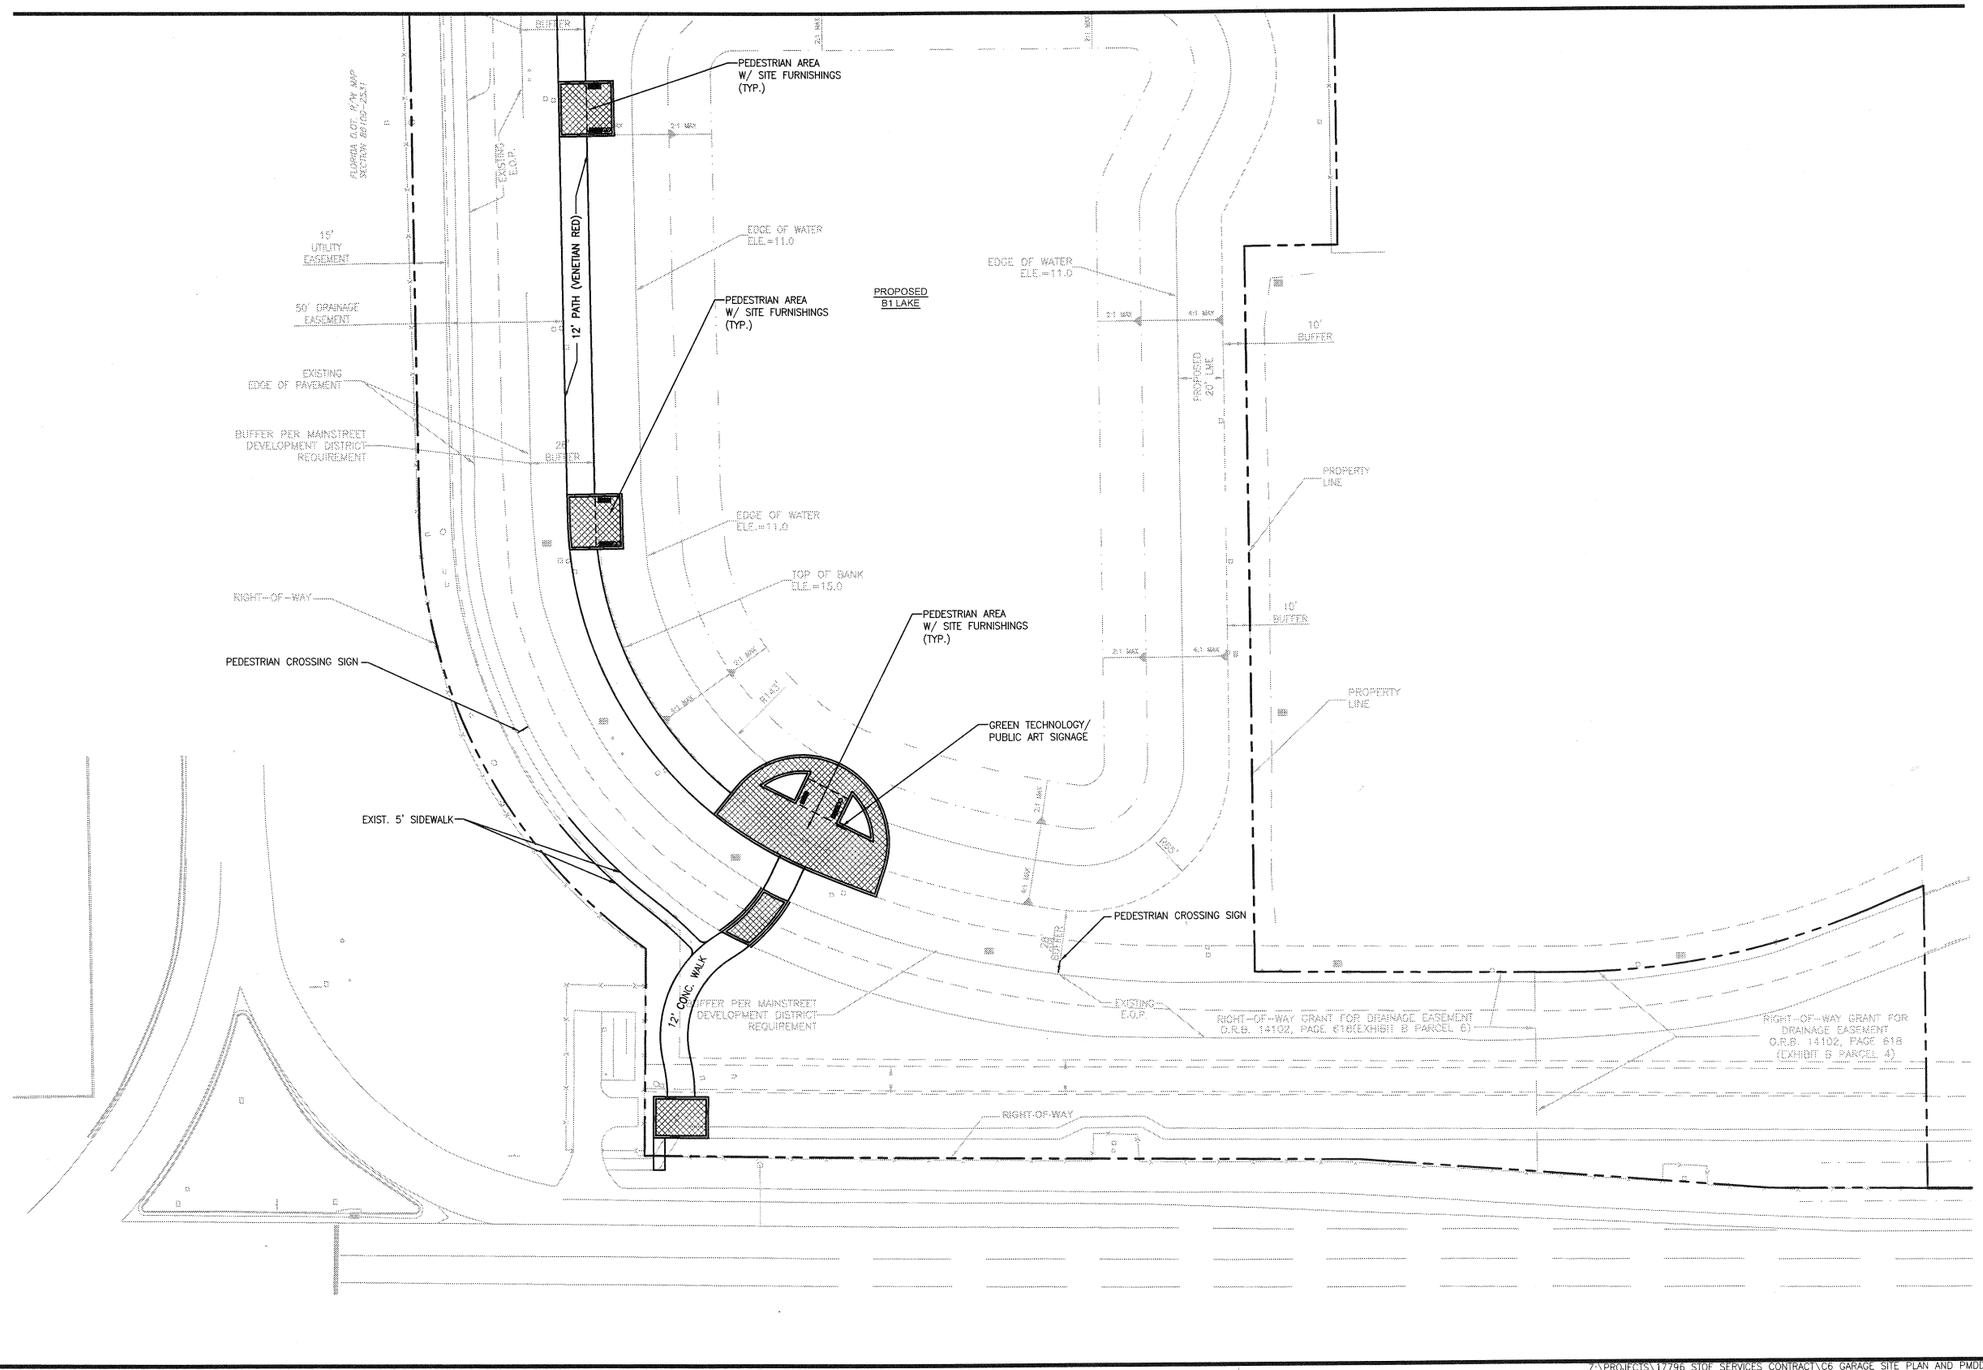

Δ	Date	Description
	1/24	NOV. 29 DRC COMMENTS

EDSA

Michael Singer Inc.
South Studio - Delray Beach, FL
561-267-0244
mischaelsinger.com

FRIEDMUTTER GROUP

KEITH and SCHNARS, P.A.
ENGINEERS, PLANNERS, SURVEYORS
EGBP No. 4484 LB No. 1337
LICENSED BUSINESS NO. 1337

STAMP
State of Florida
Professional Engineer
License No. 50588
TIM J. HALL, P.E.
JAN 24 2011

PROJECT NAME
PHASE I TRANSPORTATION CENTER
SEMINOLE COCONUT CREEK CASINO
SEMINOLE TRIBE OF FLORIDA
5600 NW 40TH STREET
COCONUT CREEK, FLORIDA 33073

DRAWN BY
KEITH AND SCHNARS, PA: FTL
CHECKED BY
T.J.H.
ISSUE DATE
OCTOBER 18, 2010
JOB NUMBER
17796.42
SHEET NAME
SITE PLAN
SHEET NUMBER
C-9

Z:\PROJECTS\17796 STOF SERVICES CONTRACT\C6 GARAGE SITE PLAN AND PMOD REVS\CIVIL\CAD_PH1-GARAGE\17796.42_03-09_CSP1.DWG

1/24/2011 3:25 PM; Scale: 1:1; Layout Tab: C-9; Pen Table: KS-MONO.CTB; Plot Created by: ROBERTO GONCALVES, JR.;