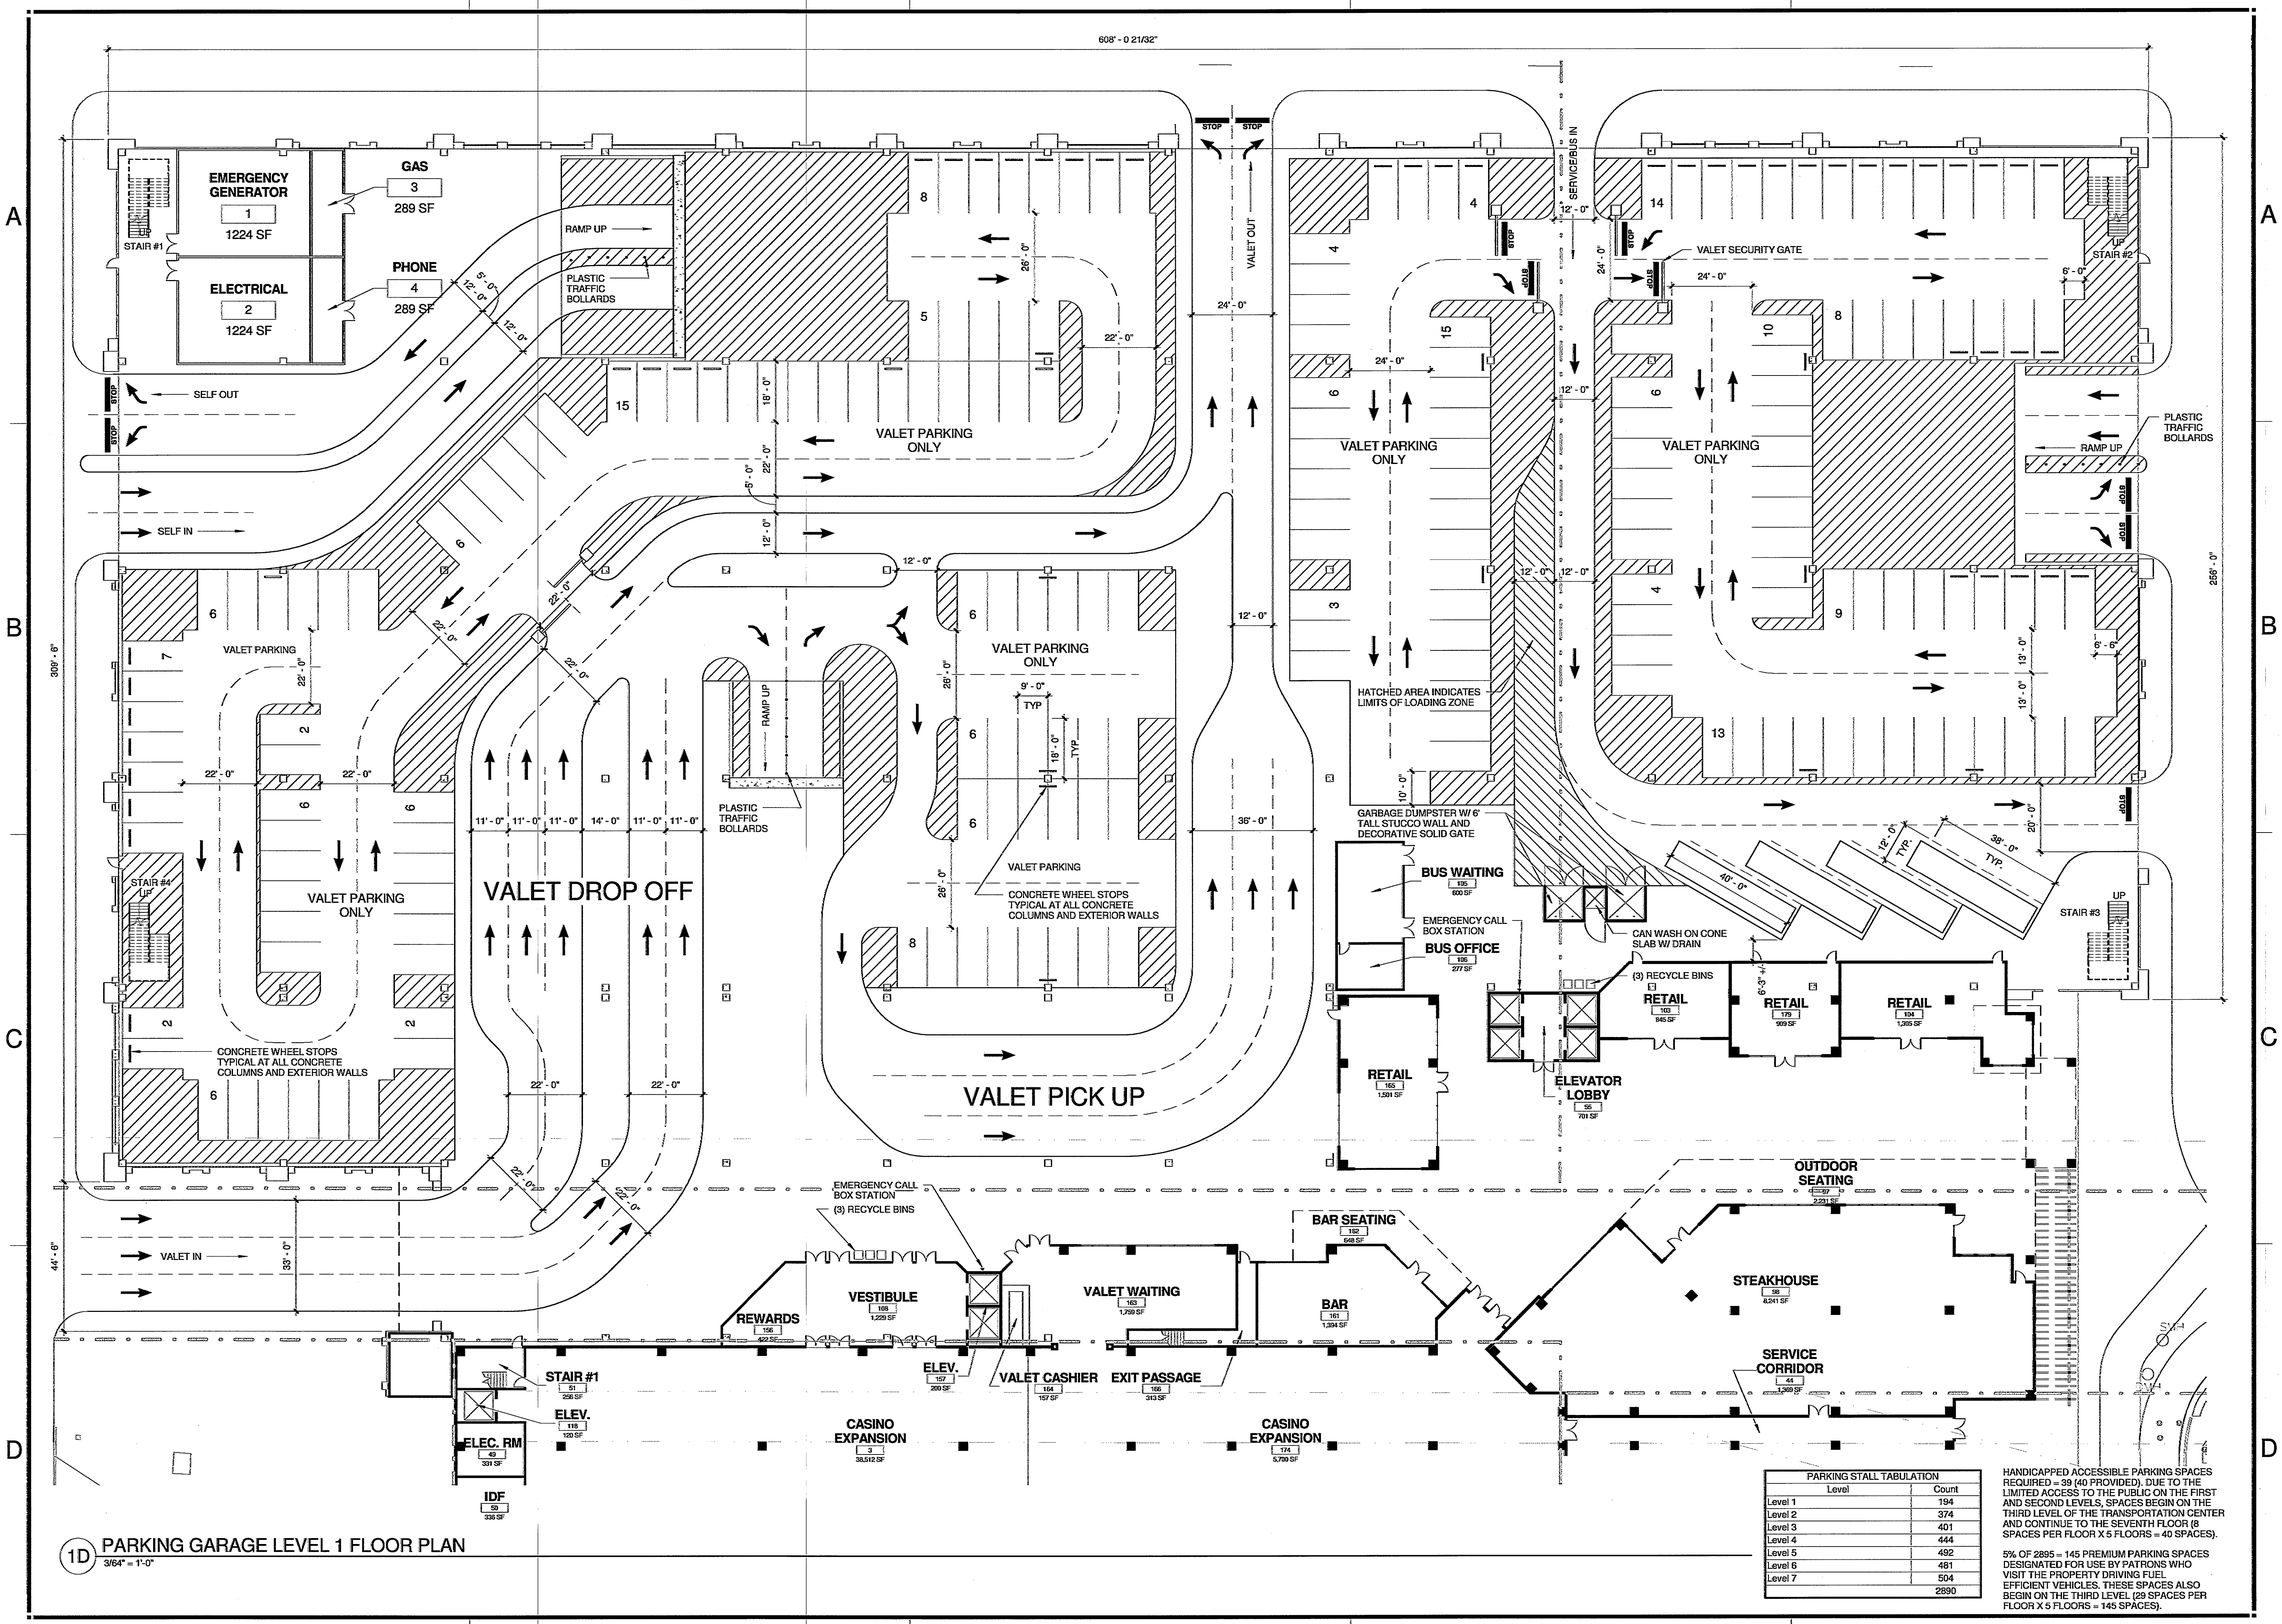

1D PARKING GARAGE LEVEL 1 FLOOR PLAN
3/64" = 1'-0"

PARKING STALL TABULATION	
Level	Count
Level 1	194
Level 2	374
Level 3	401
Level 4	444
Level 5	492
Level 6	481
Level 7	504
	2890

HANDICAPPED ACCESSIBLE PARKING SPACES REQUIRED = 39 (40 PROVIDED). DUE TO THE LIMITED ACCESS TO THE PUBLIC ON THE FIRST AND SECOND LEVELS, SPACES BEGIN ON THE THIRD LEVEL OF THE TRANSPORTATION CENTER AND CONTINUE TO THE SEVENTH FLOOR (8 SPACES PER FLOOR X 5 FLOORS = 40 SPACES).

5% OF 2895 = 145 PREMIUM PARKING SPACES DESIGNATED FOR USE BY PATRONS WHO VISIT THE PROPERTY DRIVING FUEL EFFICIENT VEHICLES. THESE SPACES ALSO BEGIN ON THE THIRD LEVEL (29 SPACES PER FLOOR X 5 FLOORS = 145 SPACES).

Δ	Date	Description

EDSA
PLANNING • LANDSCAPE ARCHITECTURE • URBAN DESIGN • ENVIRONMENTAL DESIGN
Michael Singer Inc.
South Studio - Delray Beach, FL
561-287-2044
michaelsinger.com
FRIEDMUTTER GROUP
ARCHITECTURE • PLANNING
KEITH and SCHNARS, P.A.
ENGINEERS, PLANNERS, SURVEYORS

STAMP
STATE OF FLORIDA
ARAD HENRY FRIEDMUTTER
LICENSED
REGISTERED ARCHITECT
NOV 19 2010

PROJECT NAME
PHASE I TRANSPORTATION CENTER
SEMINOLE TRIBE OF FLORIDA
COCONUT CREEK, FLORIDA 33073

DRAWN BY: FRIEDMUTTER GROUP
CHECKED BY: Checker
ISSUE DATE: 08/13/10
JOB NUMBER: 212B011
SHEET NAME: PARKING GARAGE LEVEL 1 FLOOR PLAN
SHEET NUMBER: A101

C:\Users\Dom\Documents\212B014 COCONUT CREEK TRANSPORTATION CENTER CENTRAL_dom.rvt
11/19/2010 2:38:34 PM