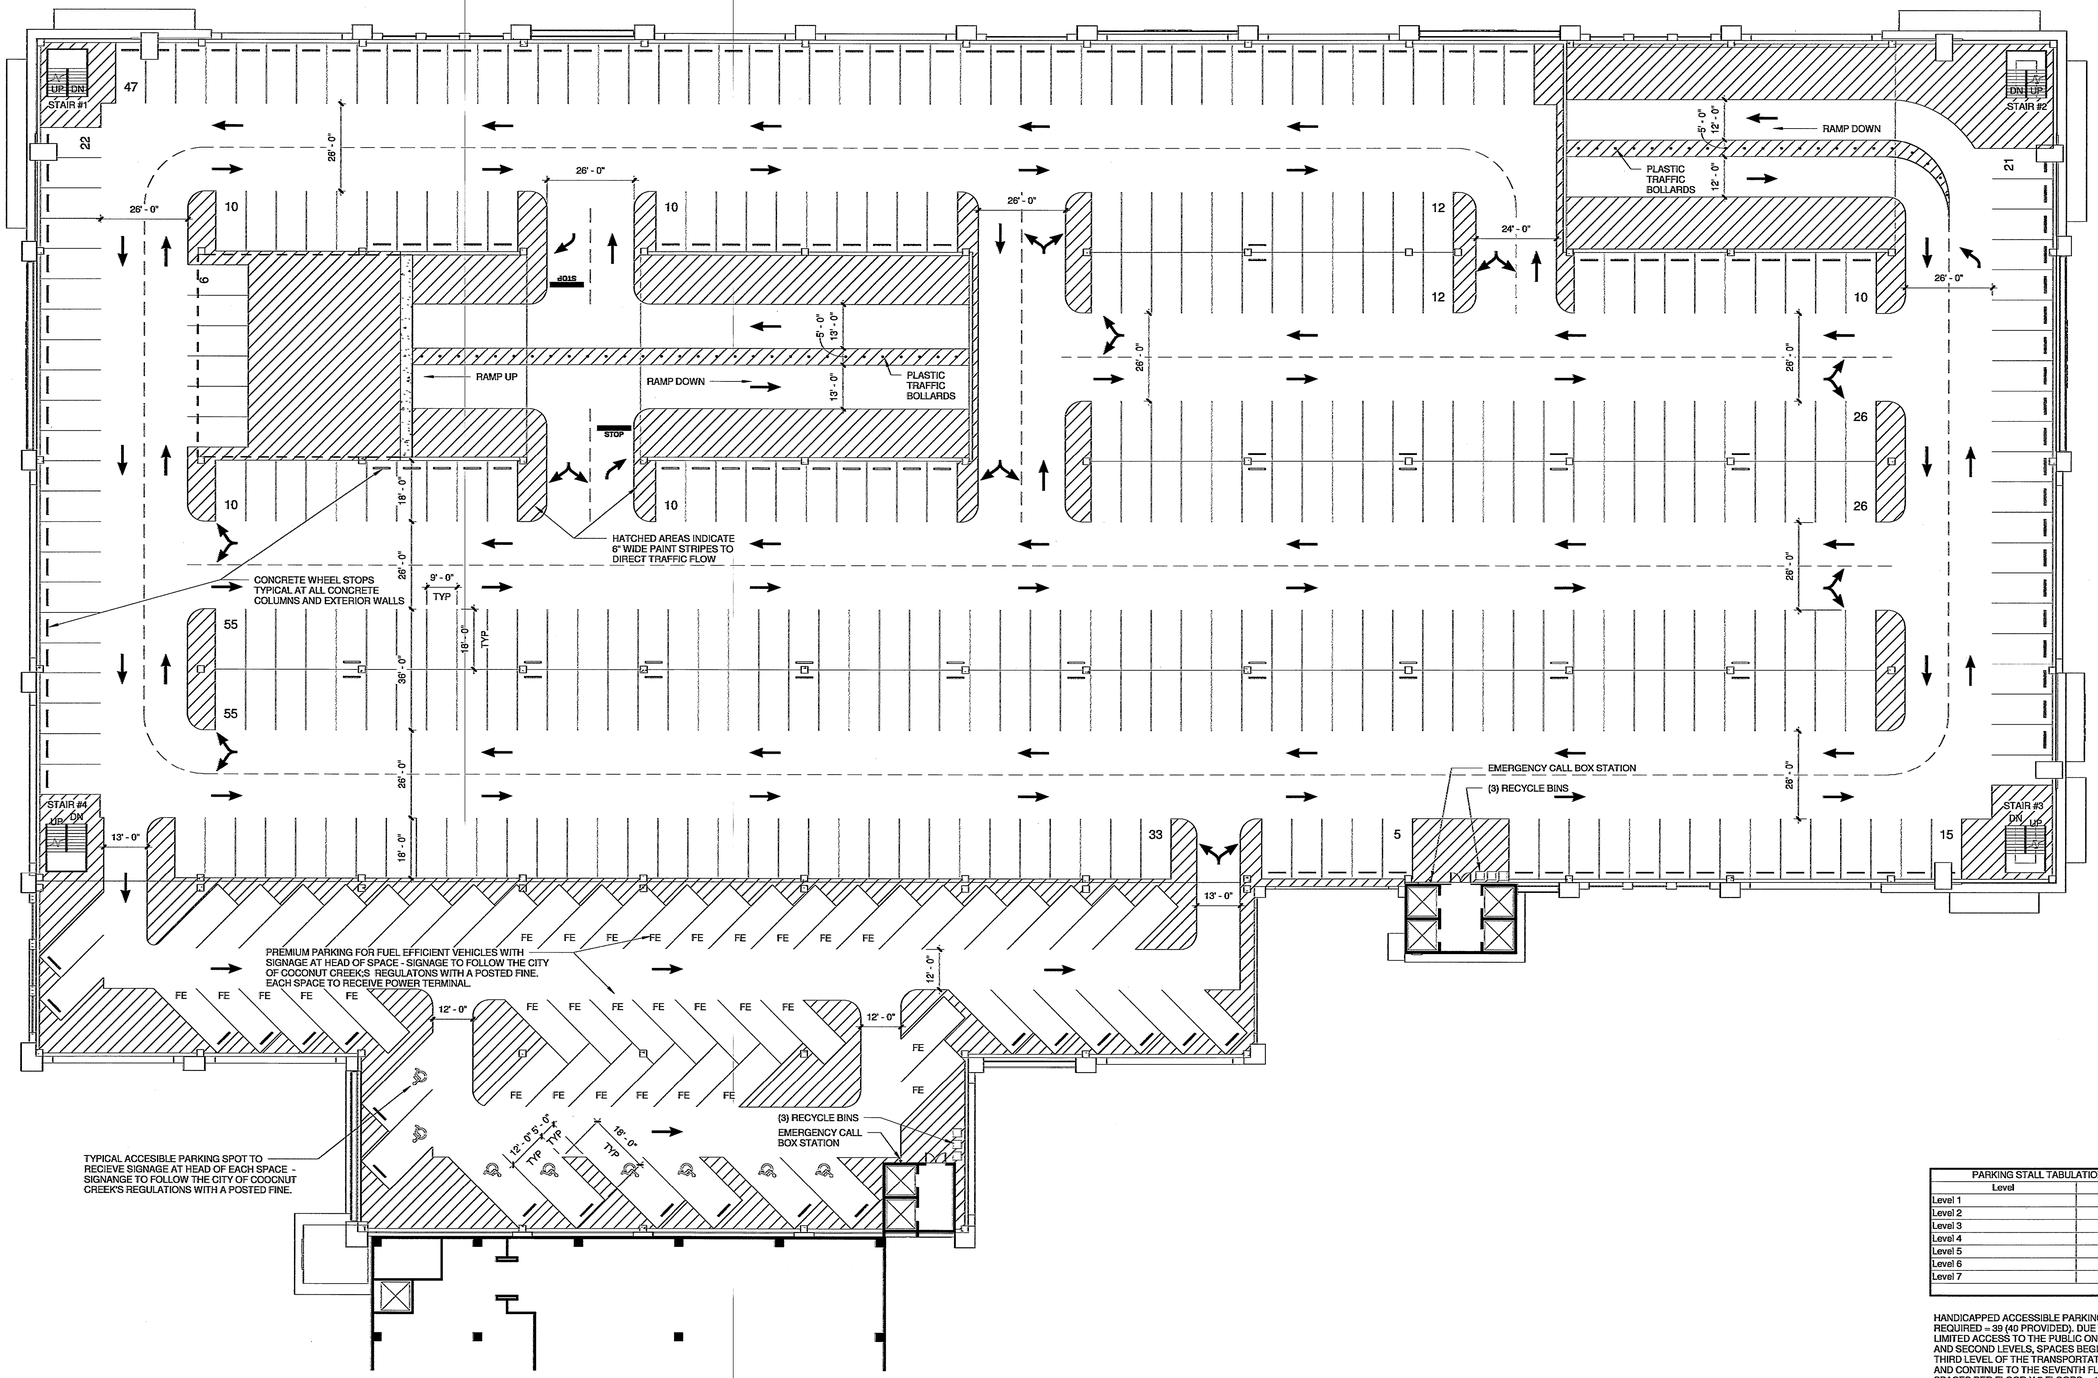

1D PARKING GARAGE LEVEL 4 FLOOR PLAN
3/64" = 1'-0"

PARKING STALL TABULATION	
Level	Count
Level 1	194
Level 2	374
Level 3	401
Level 4	444
Level 5	492
Level 6	481
Level 7	504
	2890

HANDICAPPED ACCESSIBLE PARKING SPACES REQUIRED = 39 (40 PROVIDED). DUE TO THE LIMITED ACCESS TO THE PUBLIC ON THE FIRST AND SECOND LEVELS, SPACES BEGIN ON THE THIRD LEVEL OF THE TRANSPORTATION CENTER AND CONTINUE TO THE SEVENTH FLOOR (8 SPACES PER FLOOR X 5 FLOORS = 40 SPACES).

5% OF 2895 = 145 PREMIUM PARKING SPACES DESIGNATED FOR USE BY PATRONS WHO VISIT THE PROPERTY DRIVING FUEL EFFICIENT VEHICLES. THESE SPACES ALSO BEGIN ON THE THIRD LEVEL (29 SPACES PER FLOOR X 5 FLOORS = 145 SPACES).

Δ	Date	Description

FRIEDMUTTER GROUP
ARCHITECTURE • PLANNING • INTERIOR DESIGN
1515 E. BROWARD BOULEVARD, SUITE 110
FORT LAUDERDALE, FLORIDA 33301 USA
TEL 954.522.2688 FAX 954.522.1338
WWW.FRIEDMUTTER.COM
ARCHITECT: FRIEDMUTTER GROUP
STRUCTURAL: KEITH AND SCHNARS, P.A.
MECHANICAL: FRIEDMUTTER GROUP
ELECTRICAL: FRIEDMUTTER GROUP
PLUMBING: FRIEDMUTTER GROUP
FIRE PROTECTION: FRIEDMUTTER GROUP
LANDSCAPE ARCHITECT: EDSA
CIVIL: KEITH AND SCHNARS, P.A.
GEOTECHNICAL: KEITH AND SCHNARS, P.A.
ENVIRONMENTAL: KEITH AND SCHNARS, P.A.
EDSA
PLANNING • LANDSCAPE ARCHITECTURE • URBAN DESIGN • ENVIRONMENTAL DESIGN
Michael Singer Inc.
Boca Studio - Delray Beach, FL
561-297-2044
mail@michaelsingerinc.com
KEITH and SCHNARS, P.A.
ENGINEERS, PLANNERS, SURVEYORS

STAMP

STATE OF FLORIDA
ALBERT FRIEDMUTTER
AR0015043
REGISTERED ARCHITECT
NOV 19 2010

PROJECT NAME

PHASE I TRANSPORTATION CENTER

SEMINOLE TRIBE OF FLORIDA
COCONUT CREEK, FLORIDA 33073

DRAWN BY: FRIEDMUTTER GROUP
CHECKED BY: Checker
ISSUE DATE: 08/13/10
JOB NUMBER: 212B011
SHEET NAME: PARKING GARAGE LEVEL 4 FLOOR PLAN
SHEET NUMBER: A104

C:\Users\Don\Documents\212B014 COCONUT CREEK TRANSPORTATION CENTER CENTRAL_don.rvt
11/19/2010 2:38:54 PM