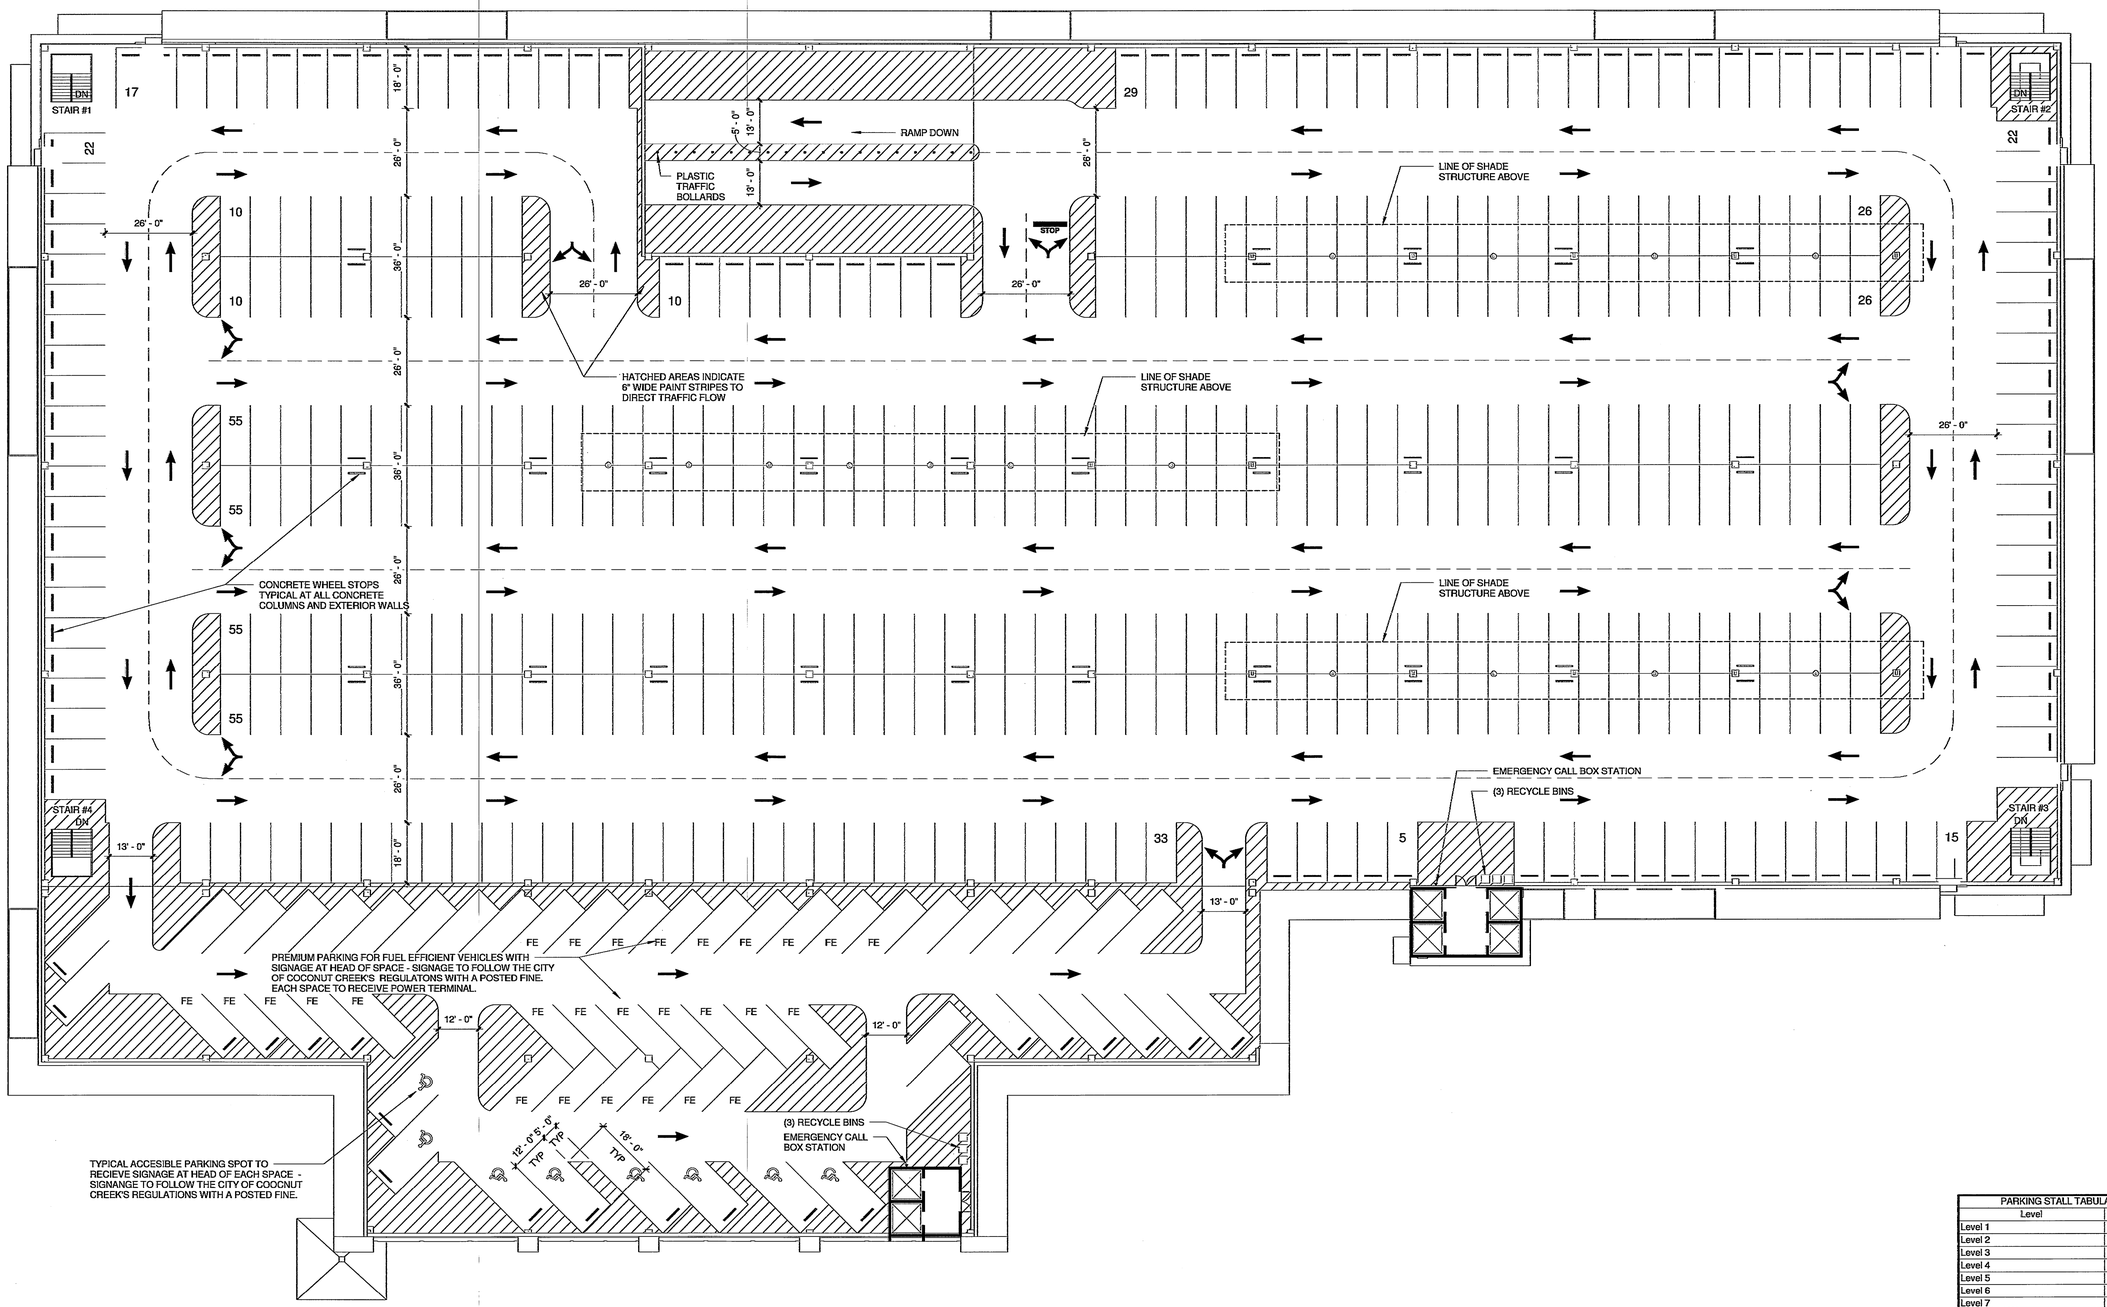

1D PARKING GARAGE LEVEL 7 FLOOR PLAN
3/64" = 1'-0"

PARKING STALL TABULATION	
Level	Count
Level 1	194
Level 2	374
Level 3	401
Level 4	444
Level 5	492
Level 6	481
Level 7	504
	2890

HANDICAPPED ACCESSIBLE PARKING SPACES REQUIRED = 39 (40 PROVIDED). DUE TO THE LIMITED ACCESS TO THE PUBLIC ON THE FIRST AND SECOND LEVELS, SPACES BEGIN ON THE THIRD LEVEL OF THE TRANSPORTATION CENTER AND CONTINUE TO THE SEVENTH FLOOR (8 SPACES PER FLOOR X 5 FLOORS = 40 SPACES).

5% OF 2895 = 145 PREMIUM PARKING SPACES DESIGNATED FOR USE BY PATRONS WHO VISIT THE PROPERTY DRIVING FUEL EFFICIENT VEHICLES. THESE SPACES ALSO BEGIN ON THE THIRD LEVEL (29 SPACES PER FLOOR X 5 FLOORS = 145 SPACES).

Δ	Date	Description

1410 E. BROWARD BOULEVARD, SUITE 110
FORT LAUDERDALE, FLORIDA 33301 USA
TEL: 954.764.5300
EDSA
PLANNING • LANDSCAPE ARCHITECTURE • URBAN DESIGN • ENVIRONMENTAL GRAPHIC DESIGN
Michael Singer Inc.
Beach Studio - Delray Beach, FL
561-287-2044
michaelsinger.com
FRIEDMUTTER GROUP
ARCHITECTURE • PLANNING • INTERIOR DESIGN
KEITH and SCHNARS, P.A.
ENGINEERS, PLANNERS, SURVEYORS

STAMP

STATE OF FLORIDA
JEFFREY FRIEDMUTTER
AR0015043
REGISTERED ARCHITECT

NOV 19 2010

PROJECT NAME

PHASE I TRANSPORTATION CENTER

SEMINOLE TRIBE OF FLORIDA
COCONUT CREEK, FLORIDA 33073

DRAWN BY
FRIEDMUTTER GROUP

CHECKED BY
Chocker

ISSUE DATE
06/13/10

JOB NUMBER
212B011

SHEET NAME
PARKING GARAGE LEVEL 7 FLOOR PLAN

SHEET NUMBER
A107

C:\Users\Don\Documents\212B014 COCONUT CREEK TRANSPORTATION CENTER CENTRAL_don.rvt
11/19/2010 2:39:21 PM