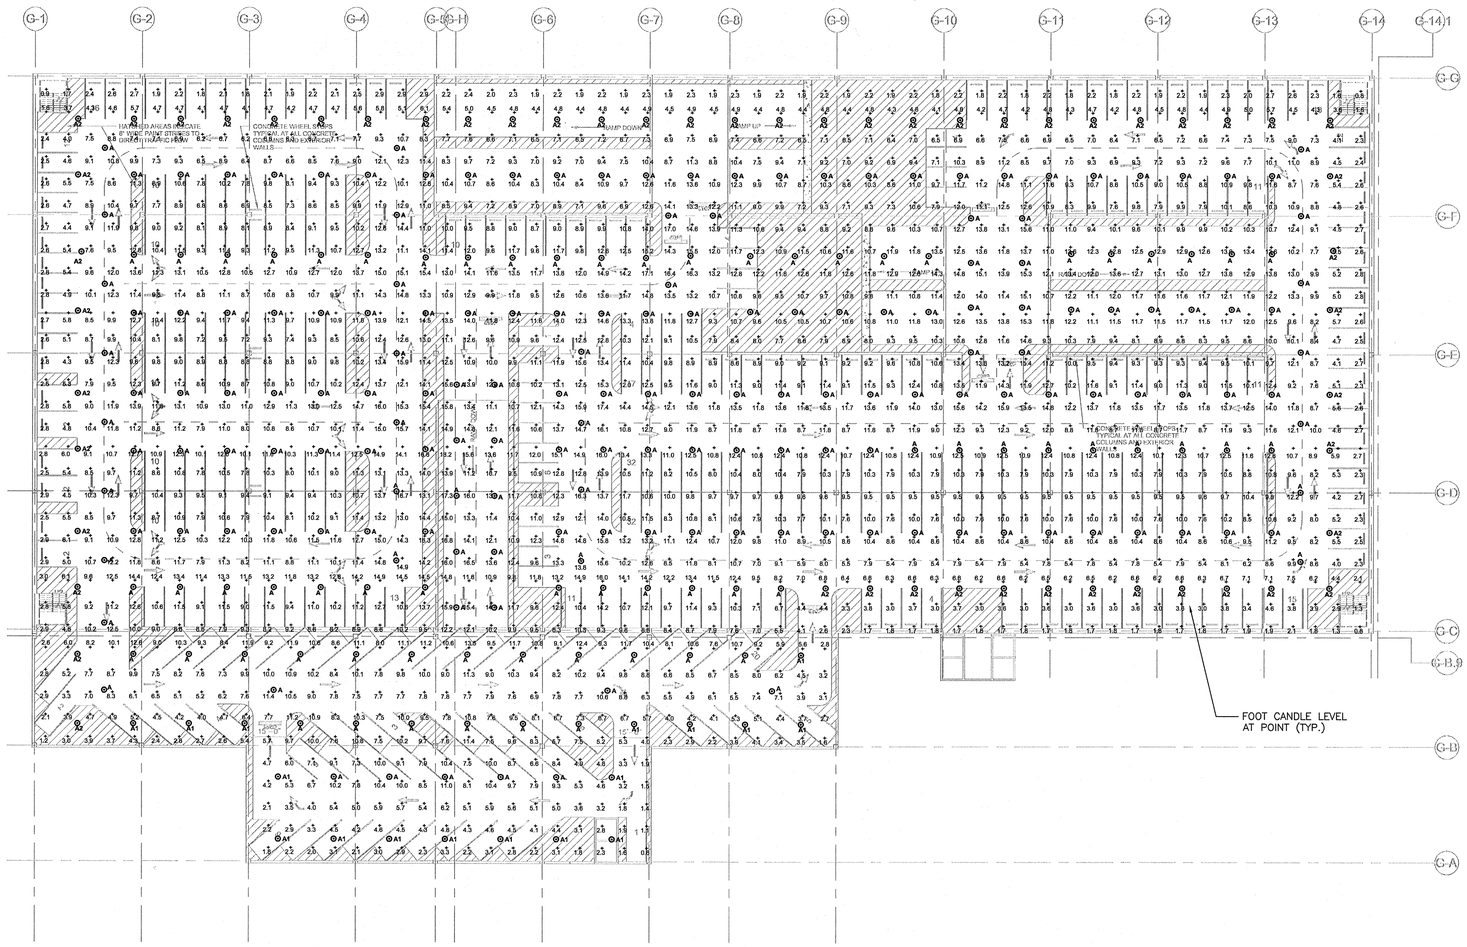

Luminaire Schedule

Symbol	Qty	Label	Arrangement	Lumens	LLD	LDD	BF	LLF	Description
	233	A	SINGLE	13300	0.800	0.900	0.950	0.684	RSPM-150-S
	17	A1	SINGLE	10800	0.800	0.900	0.950	0.684	RSPM-100-S
	55	A2	SINGLE	5330	0.800	0.900	0.950	0.684	RSPM-70-S

Calculation Summary

Label	CalcType	Units	Avg	Max	Min	Avg/Min	Max/Min
Typical Level	Illuminance	Fc					

Room Reflection Summary

Label	Ceiling	Walls	Wall Ht.	Floor
First Floor	30%	20%	10.2	20%

1 / PS-E1.2 **ELECTRICAL SECOND LEVEL LIGHTING PLAN**

SCALE: 1/32" = 1'-0"

Δ	Date	Description

GIOVANETTI SHULMAN ASSOCIATES
CONSULTING ENGINEERS & DESIGNERS
370 REED ROAD SUITE 201
BROOMALL PENNSYLVANIA 19008
(610) 328-7700 FAX (610) 328-7705
GSA Project No. 5707

EDSA
10212 BRIDGEPORT BOULEVARD, SUITE 150
PORT ST. LUCIE, FLORIDA 34987
772-344-0000
PLANNING • LANDSCAPE ARCHITECTURE • URBAN DESIGN • COMMUNITY DESIGN
Michael Singer Inc.
Boca Raton • Delray Beach, FL
561-272-2004
mschasinger.com

FRIEDMUTTER GROUP
ARCHITECTURAL & DESIGN STUDIOS
ARCHITECTURE • INTERIOR DESIGN • SPACE PLANNING • FURNITURE DESIGN • GRAPHIC DESIGN • SITE DESIGN • SUSTAINABLE DESIGN
KEITH and SCHNARS, P.A.
ENGINEERS, PLANNERS, SURVEYORS

STAMP

M.S.SHULMAN, P.E.
FL. LIC. NO. 54272
DATE NOV 1 9 2010

PROJECT NAME

PHASE I TRANSPORTATION CENTER

SEMINOLE TRIBE OF FLORIDA
COCONUT CREEK, FLORIDA 33073

DRAWN BY: TMC
CHECKED BY: DAS
ISSUE DATE: 9/2/10
JOB NUMBER: 212B011
SHEET NAME: ELECTRICAL SECOND LEVEL LIGHTING PLAN
SHEET NUMBER: PS-E1.2