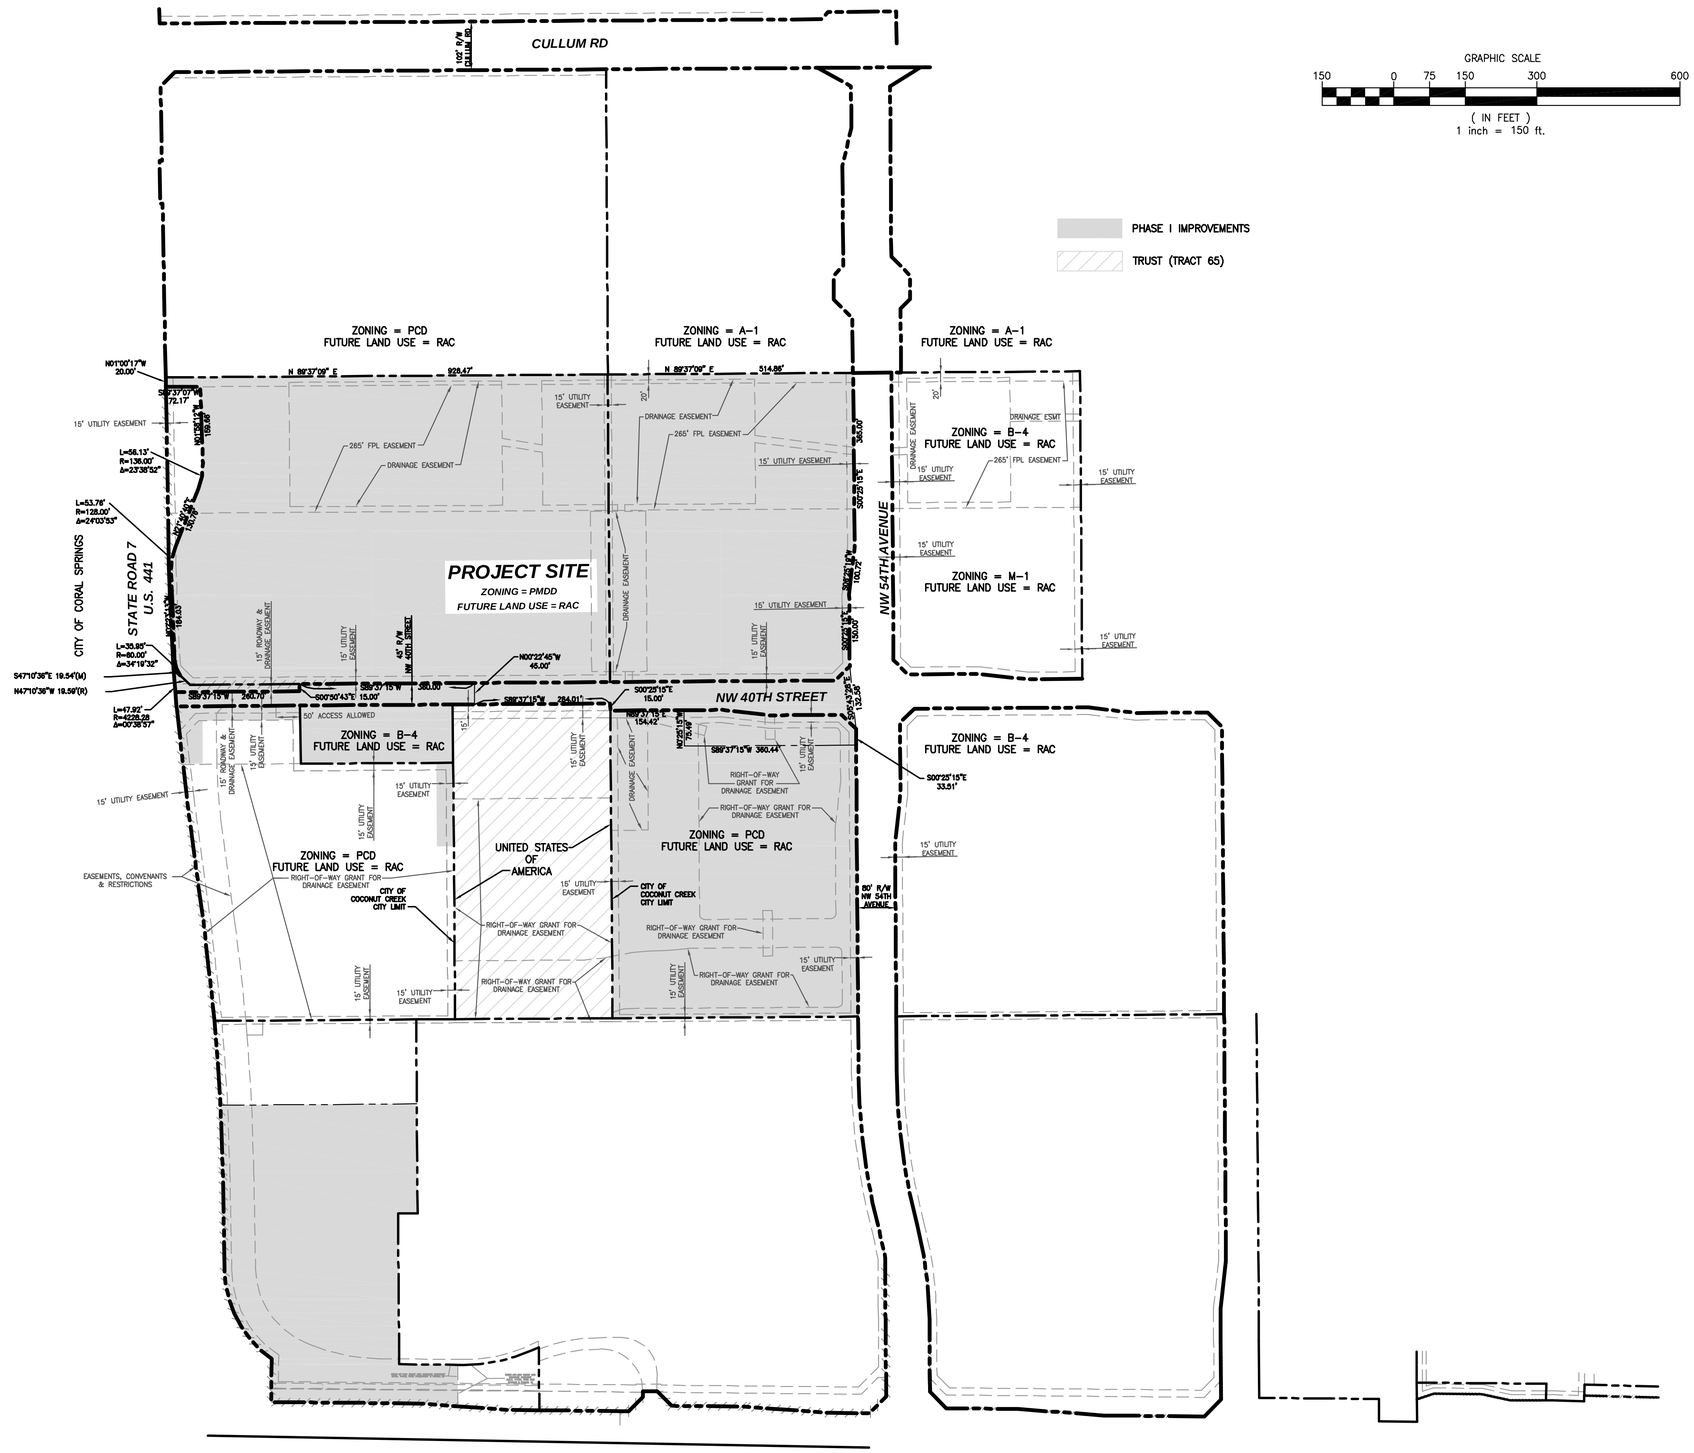

Δ	Date	Description
	4/13/11	Issued for Administrative Approval
1	5/23/11	DRC RESPONCE TO COMMENTS

EDSA
Michael Singer Inc.
South Studio - Delray Beach, FL
561-267-0344
msinc@singer.com

FRIEDMUTTER GROUP
ARCHITECTURE PLANNING INTERIOR DESIGN
10010 S. BROWARD BOULEVARD, SUITE 110
FORT LAUDERDALE, FLORIDA 33301 USA
TEL 954-524-2860
AUSTIN • FORT LAUDERDALE • HOUSTON • LAS VEGAS • MIAMI • ORLANDO • SAN ANTONIO • TAMPA • WASHINGTON, DC
AUSTIN 512.328.2112 FORT LAUDERDALE 954.524.2860 HOUSTON 713.621.7944 LAS VEGAS 702.388.1070 MIAMI 305.448.8882 ORLANDO 407.843.1991 SAN ANTONIO 210.826.8474 TAMPA 813.289.5380 WASHINGTON, DC 202.296.8830
www.friedmutter.com
GA LICENSE #AA-C000260

KEITH and SCHNARS, P.A.
ENGINEERS, PLANNERS, SURVEYORS
6300 N. NOB HILL ROAD, FT. LAUDERDALE, FL 33321
TEL 954-776-1616 FAX 954-776-1717 LB#2156

STAMP
State of Florida
Professional Engineer
License No. 50588
TIM J. HALL, P.E.

PROJECT NAME
PHASE I TRANSPORTATION CENTER
SEMINOLE COCONUT CREEK CASINO
SEMINOLE TRIBE OF FLORIDA
5600 NW 40TH STREET
COCONUT CREEK, FLORIDA 33073

DRAWN BY: KEITH AND SCHNARS, PA
CHECKED BY: T.J.H.
ISSUE DATE: APRIL 13, 2011
JOB NUMBER: 17796.42
SHEET NAME: PROJECT LIMITS
SHEET NUMBER: C-2

7/6/2011 7:54 AM; Scale: 1:1; Layout Tab: C-2; Pen Table: KS-MONO.CTB; Plot Created by: FRANCINE LINZER;

Z:\PROJECTS\17796 STOF SERVICES CONTRACT\C6 GARAGE SITE PLAN and PMDD REVS\CIVIL\CAD\REVISED SITE PLAN\17796.42_SITE_02_CVM1.DWG