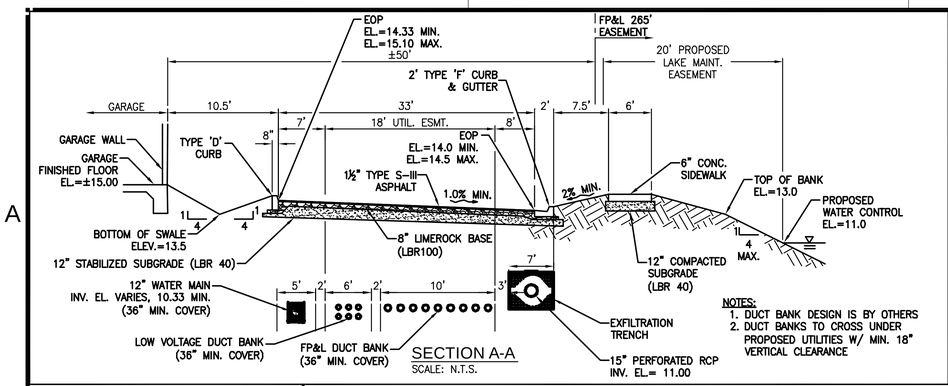

NOTES:
1. DUCT BANK DESIGN IS BY OTHERS
2. DUCT BANKS TO CROSS UNDER PROPOSED UTILITIES W/ MIN. 18" VERTICAL CLEARANCE

SECTION A-A
SCALE: N.T.S.

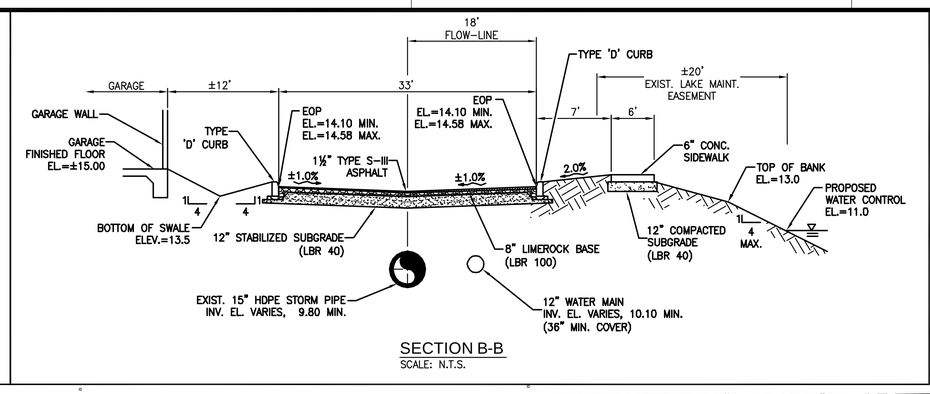

SECTION B-B
SCALE: N.T.S.

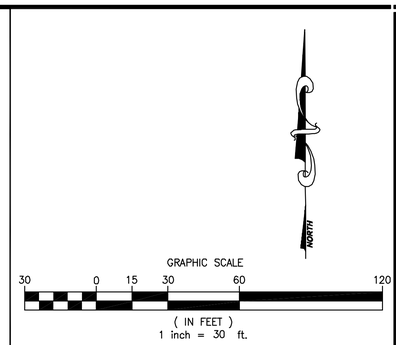

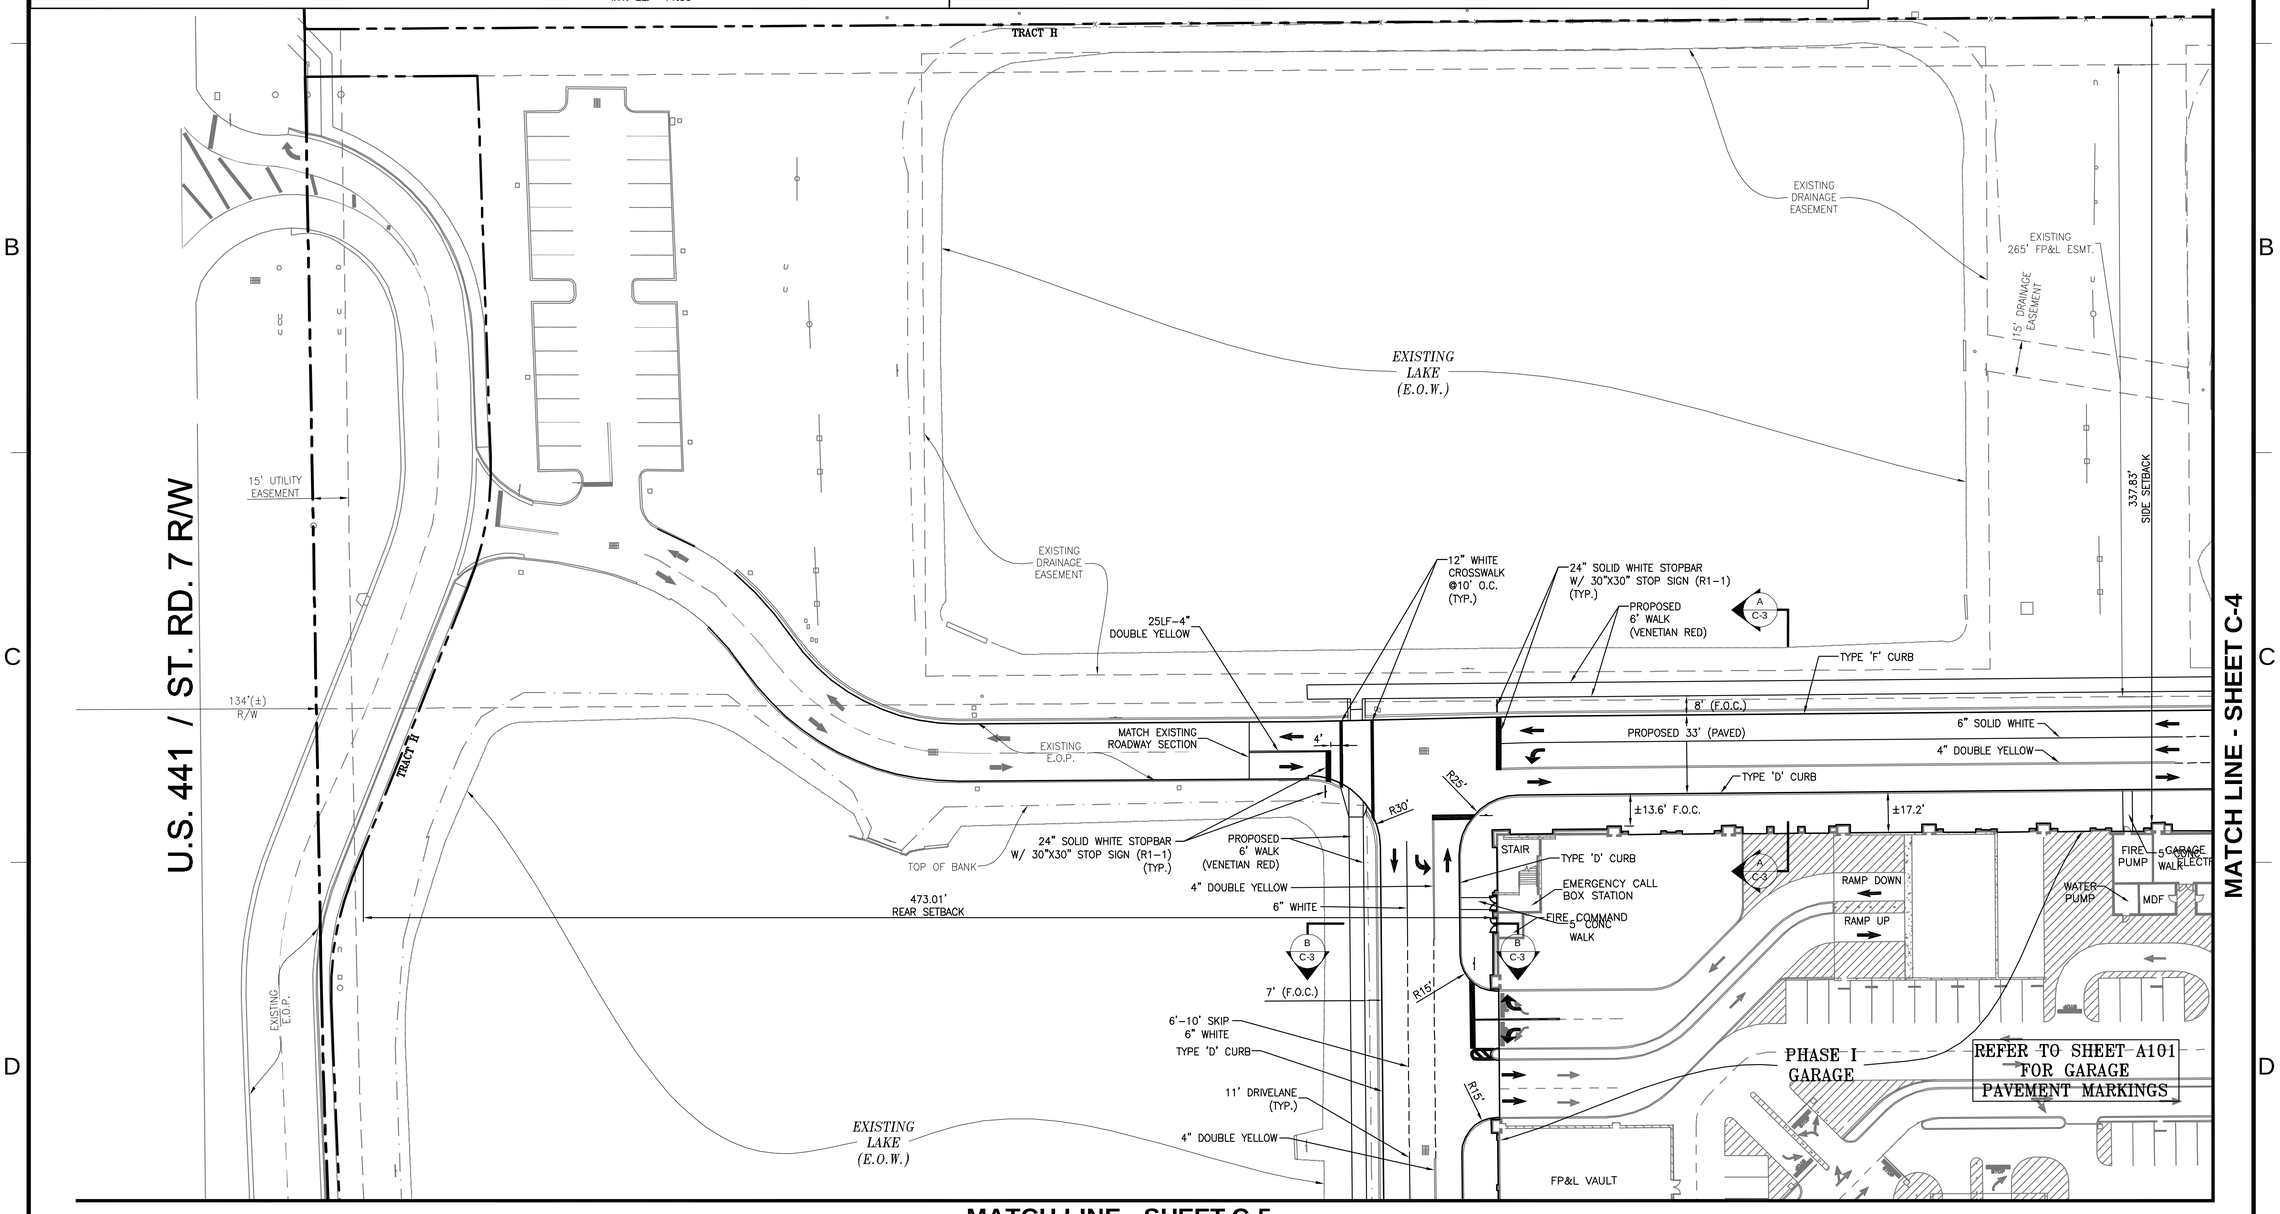

Δ	Date	Description
	4/13/11	Issued for Administrative Approval

FREEDMUTTER GROUP
ARCHITECTURE & DESIGN STUDIOS
1101 E. BROWARD BLVD. SUITE 110
FORT LAUDERDALE, FLORIDA 33301 USA
TEL: 954-524-3300
FAX: 954-524-3303
ARCHITECTURE • INTERIOR DESIGN • URBAN DESIGN
PLANNING • LANDSCAPE ARCHITECTURE • GRAPHIC DESIGN
EDSA
Michael Singer Inc.
South Studio - Delray Beach, FL
561-265-2044
michaelsinger.com
KEITH and SCHNARS, P.A.
ENGINEERS, PLANNERS, SURVEYORS
6500 N. ANDREWS AVENUE, FT. LAUDERDALE, FL 33309
TEL: 954-776-1616 CERT. OF AUTH. NO. 3337

STAMP
State of Florida
Professional Engineer
License No. 50588
TIM J. HALL, P.E.

PROJECT NAME
PHASE I TRANSPORTATION CENTER
SEMINOLE COCONUT CREEK CASINO
SEMINOLE TRIBE OF FLORIDA
5600 NW 40TH STREET
COCONUT CREEK, FLORIDA 33073

DRAWN BY: KEITH AND SCHNARS, PA
CHECKED BY: T.J.H.
ISSUE DATE: APRIL 13, 2011
JOB NUMBER: 17796.42
SHEET NAME: SITE PLAN
SHEET NUMBER: C-3

Z:\PROJECTS\17796 STOF SERVICES CONTRACTS\C6 GARAGE SITE PLAN AND PMDD REVS\CIVIL\CAD\REVISED SITE PLAN\17796.42_SITE_03-09_CSP1.DWG

7/8/2011 7:54 AM; Scale: 1:1; Layout Tab: C-3; Pen Table: KS-MONO.CTB; Plot Created by: FRANCINE LINZER;