LEGEND

- TRASH
- TRASH/RECYCLING
- BENCH
- SHADE STRUCTURE

GRAPHIC SCALE

30 0 15 30 60 120

(IN FEET)
1 inch = 30 ft.

NORTH

MATCH LINE - SHEET C-7

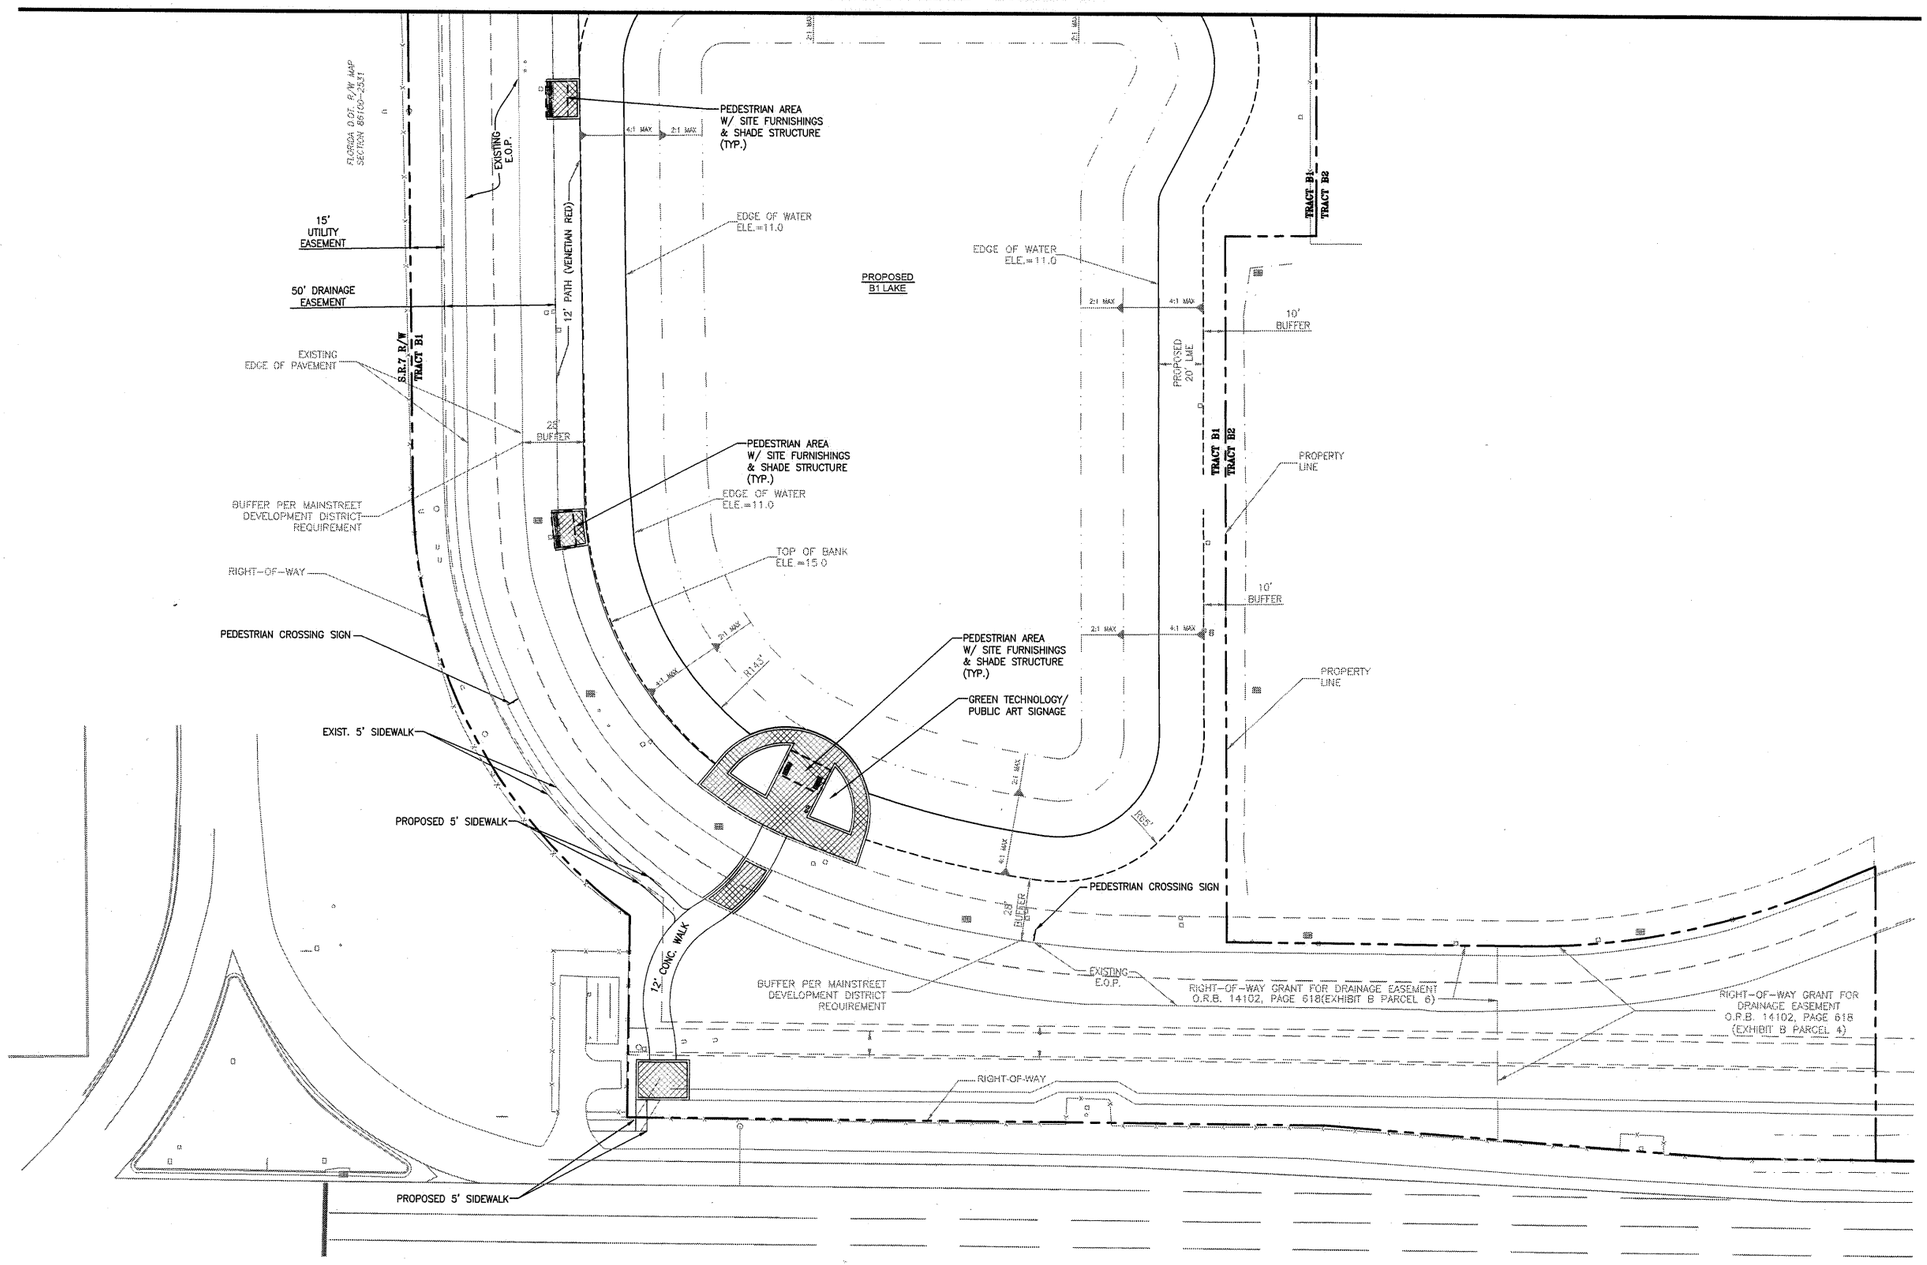

Δ	Date	Description
	4/13/11	Issued for Administrative Approval
5	9/27/11	Issued for Final Administrative Approval

EDSA
1515 E. DYANIA RD. DELRAY BEACH, FLORIDA 33483
CITY: LAUDERDALE, FLORIDA 33317-3A
TEL: 954-537-2858
A-ARCH. • L-LANDSCAPE ARCH. SITE PLAN • URBAN DESIGN • GRAPHIC DESIGN

Michael Singer Inc.
South Studio - Delray Beach, FL
561-330-2944
www.michaelsinger.com

FRIEDMUTTER GROUP
INCORPORATED
CIVIL ENGINEERS • LAND SURVEYORS • LAND DEVELOPERS
2000 N. PINE ISLAND ROAD, SUITE 100 PLANTATION, FL 33322
TEL: 954-472-1201 FAX: 954-472-1202
CERT. OF AUTH. NO. 6-2000

KEITH and SCHNARS, P.A.
ENGINEERS, PLANNERS, SURVEYORS
2000 N. PINE ISLAND ROAD, FT. LAUDERDALE, FL 33322
TEL: 954-776-1616 CERT. OF AUTH. NO. 1337

State of Florida
Professional Engineer
License No. 60588
TIM J. HALL, P.E.

STATE OF FLORIDA
TIM J. HALL
No. 60588
PROFESSIONAL ENGINEER

SEP 28 2011

PROJECT NAME

PHASE I TRANSPORTATION CENTER

SEMINOLE COCONUT CREEK CASINO
SEMINOLE TRIBE OF FLORIDA
5600 NW 40TH STREET
COCONUT CREEK, FLORIDA 33073

DRAWN BY: KEITH AND SCHNARS, PA
CHECKED BY: T.J.H.
ISSUE DATE: APRIL 13, 2011
JOB NUMBER: 17796.42
SHEET NAME: SITE PLAN
SHEET NUMBER: C-9

Z:\PROJECTS\17796 STOF SERVICES CONTRACT\C6 GARAGE SITE PLAN AND PMDD REVS\CIVIL\CAD\REVISED SITE PLAN\17796.42_SITE_03-09_CSP1.DWG

9/28/2011 10:12 AM: Scale: 1:1; Layout Tab: C-9; Pen Table: KS-MONO.CTB; Plot Created by: FRANCINE LINZER;