Drawn By: Author
Checked By: Checker
Approved By: Approver

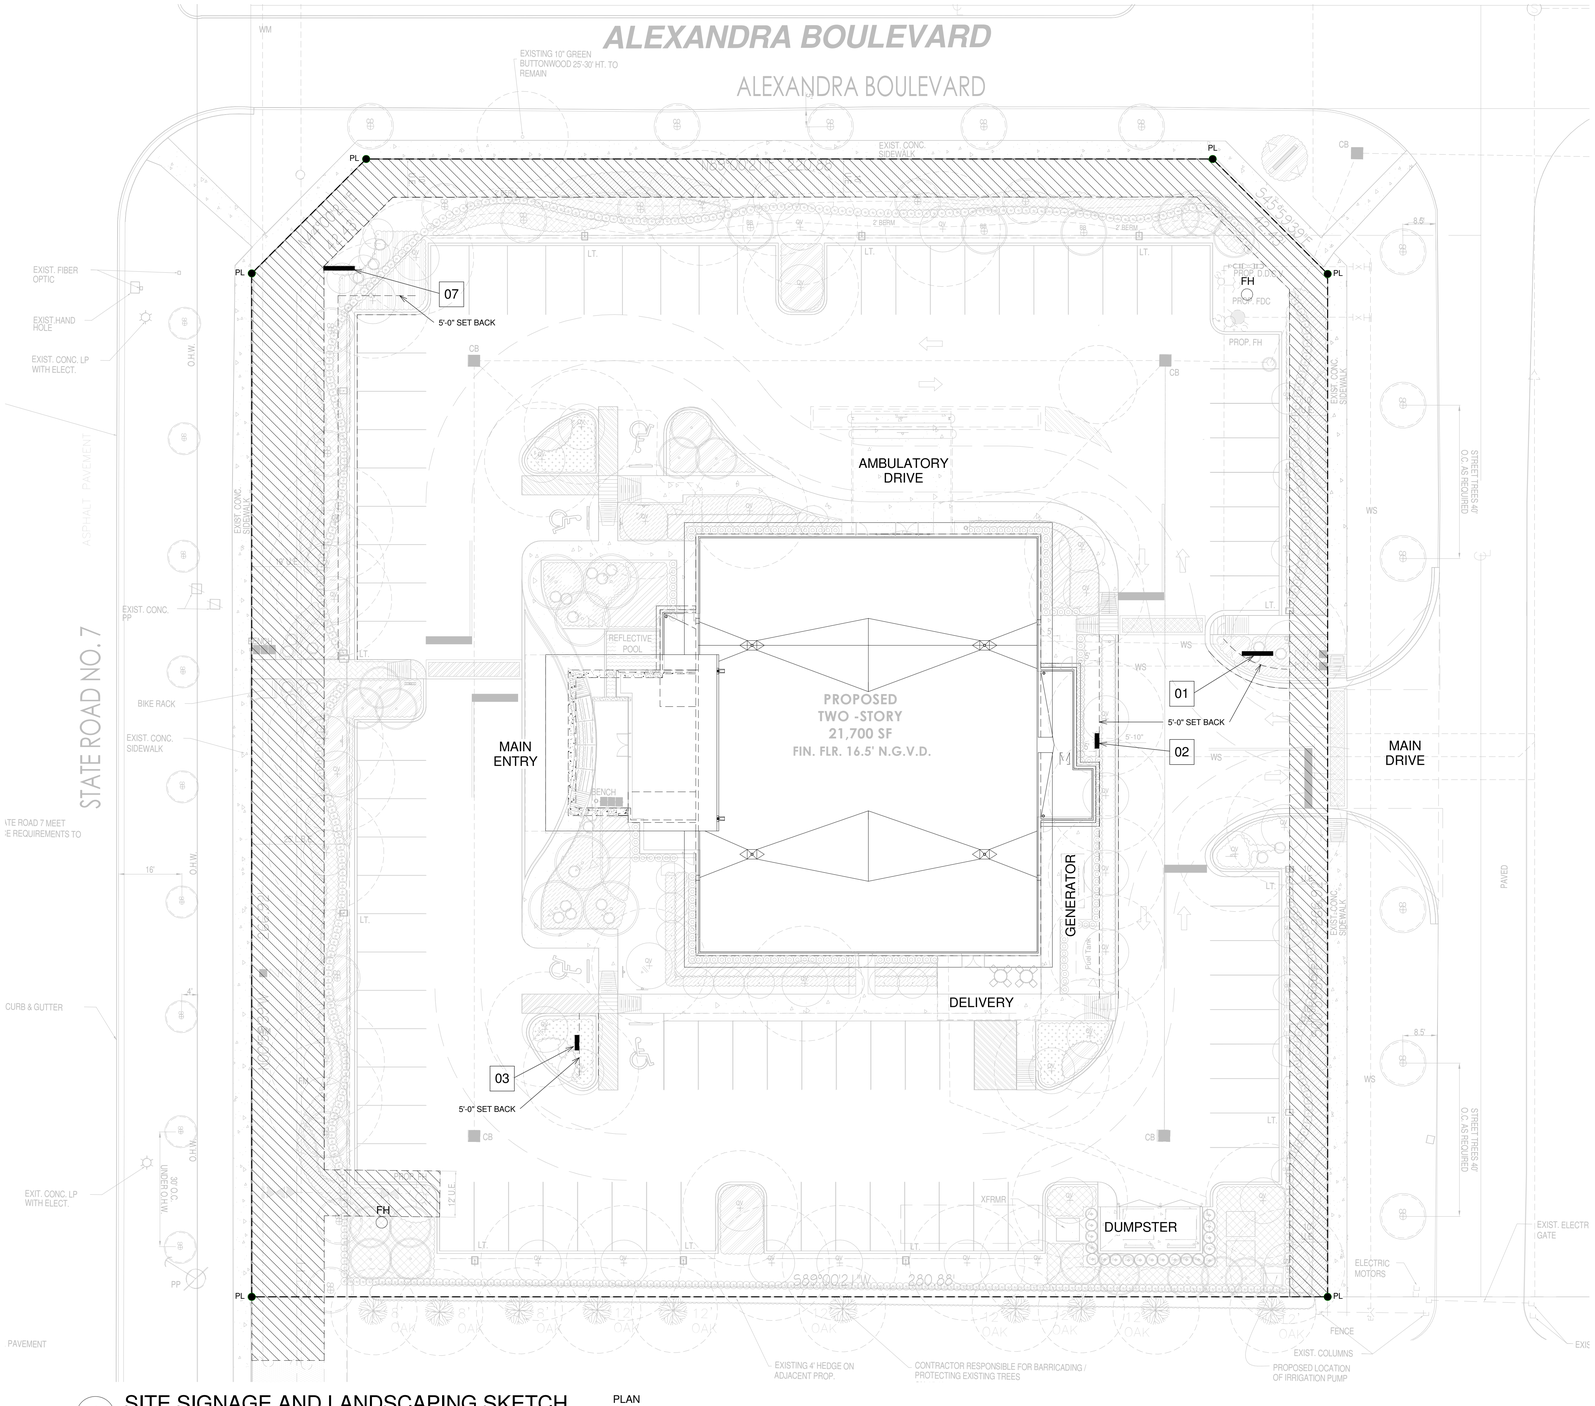

1 SITE SIGNAGE AND LANDSCAPING SKETCH

16' 8' 0' 16' 32'

PLAN NORTH

4/3/2015 11:45:58 AM

G S & P

Design Services For The Built Environment

Atlanta
Birmingham
Cincinnati
Columbus
Dallas
Fort Lauderdale
Jackson
Knoxville
Louisville
Memphis
Nashville
Richmond
Tampa

GRESHAM SMITH AND PARTNERS
6030 Hollywood Blvd.
Suite 210
Hollywood, Florida 33024
954.981.9100

FIRM'S FLORIDA CERT. NO.
AAP000034/CA3806
IB26000797/LC26000381

WEST BOCA Medical Center

FREE-STANDING EMERGENCY DEPARTMENT
4890 ACCESS ROAD
COCONUT CREEK, FL 33073

Seal: Kristin S. Herman-Druck
AR95172

REVISION		
NO.	DATE	REVISION

LANDSCAPING AND SIGNAGE SKETCH (FOR REFERENCE ONLY)

A0.2

PROJECT: 29548.00
DATE: 04/02/15