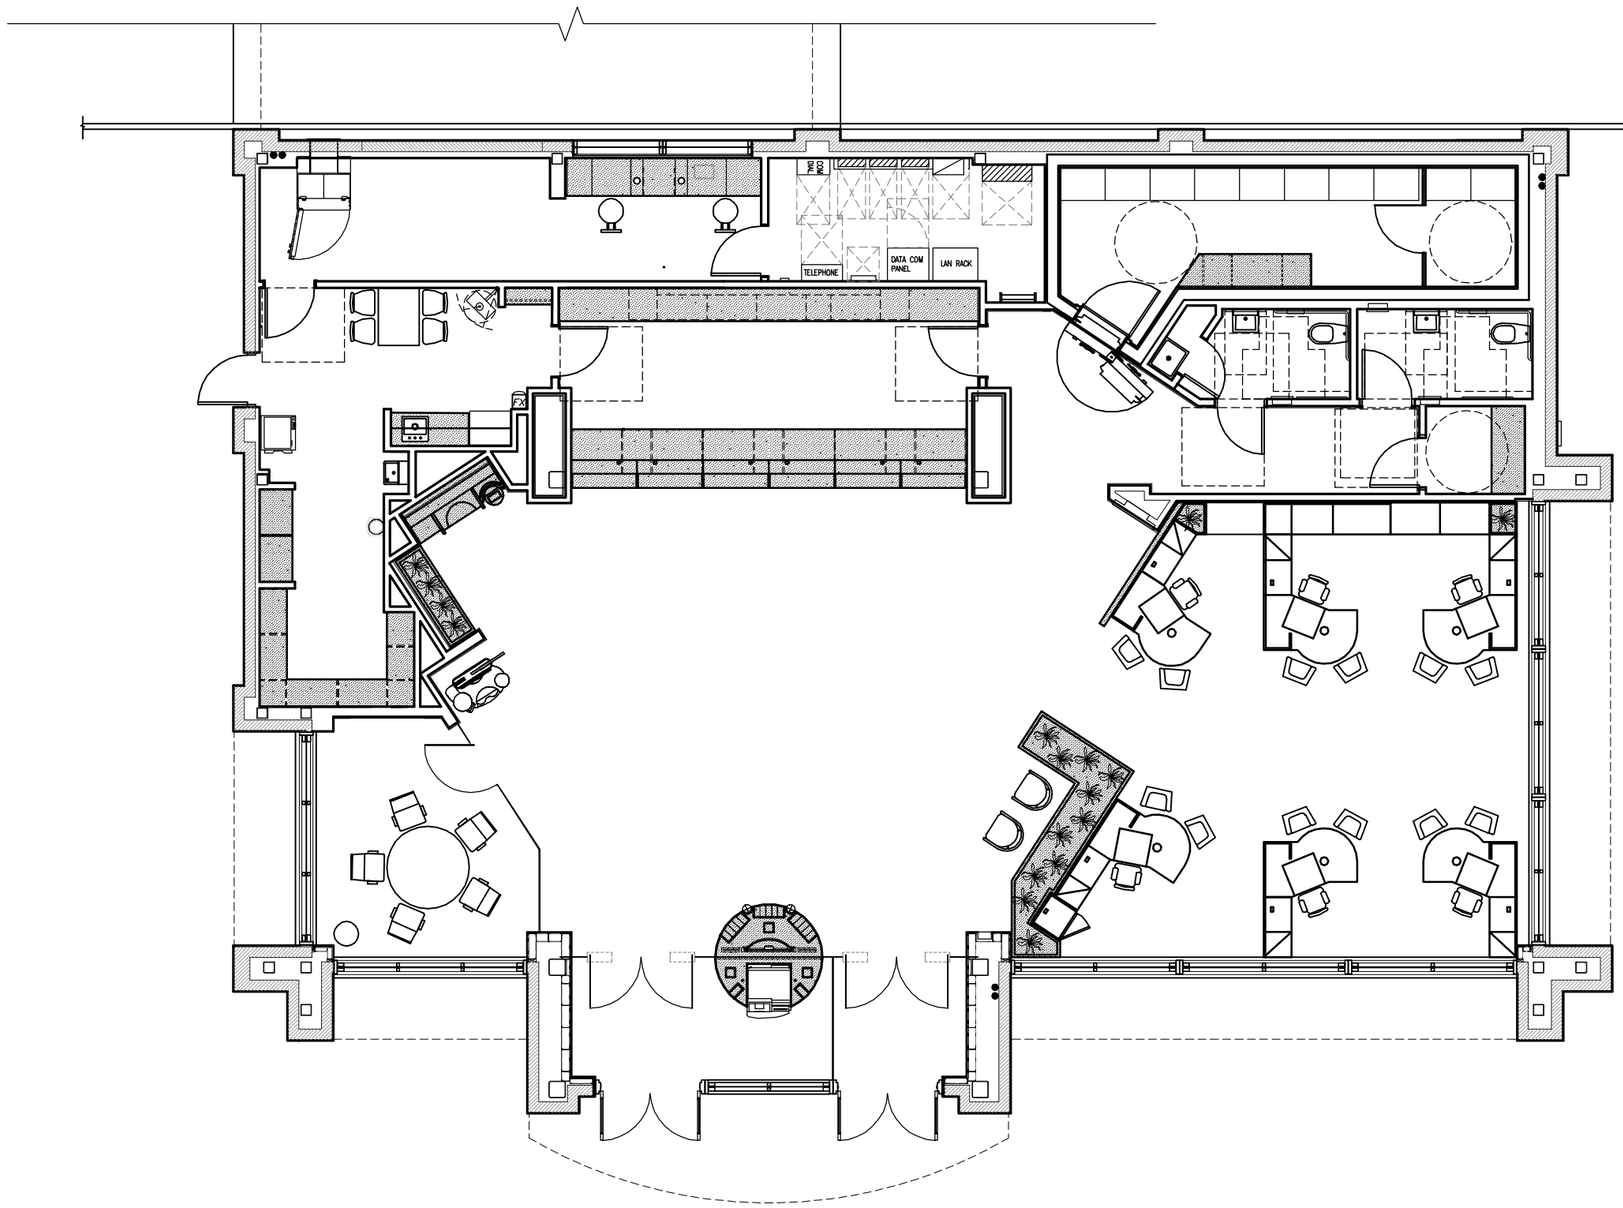

KEY NOTES

1. FURR WALL TIGHT TO STOREFRONT FRAMING
2. DIMENSION READS FROM C.L. OF COLUMN TO FACE OF C.M.U. (BELOW)
3. DIMENSION READS FROM C.L. OF COLUMN TO FACE OF C.M.U. PIER
4. ANGLE CONTROL LINE FOR WALL AND CEILING DIMENSIONS

GENERAL NOTES

A. ALL NEW DOOR OPENINGS TO BE 4" OFFSET FROM ADJACENT WALL ON DOOR HINGE SIDE U.N.O.

B. ALL DIMENSIONS ARE TO FACE OF GWB OR FACE OF C.M.U. U.N.O.

C. ALL DUCTS PASSING THROUGH FIRE-RATED WALLS SHALL BE FIRE DAMPERED.

D. DIMENSIONS FOR GLASS ARE TO THE CENTERLINE, U.N.O.

E. DIMENSIONS NEVER TO FACE OF STUCCO U.N.O.

WALL LEGEND

- GWB AND METAL STUD PARTITION
- MASONARY WALL
- ONE HOUR RATED WALL
- MILLWORK

INTERARCH
11000 Atrium Way, Suite 100,
Mt. Laurel, NJ 08054
856.439.9000
Fax: 856.439.9005

STEVEN V. YARNALL
REGISTERED ARCHITECT
FL ARCH. REG. No. AR92940

07.20.06
DATE SIGNATURE

ISSUE OR REVISIONS

#	DATE	DESCRIPTION	BY	CHK

Commerce Bank

COCONUT CREEK BRANCH
SAWGRASS BLVD & LYONS ROAD
COCONUT CREEK, FL

ARCHITECTURAL PLANS

PROJECT No. PS116.06	DWG NO. A200
SCALE 1/4" = 1'-0"	
DATE 07.20.06	