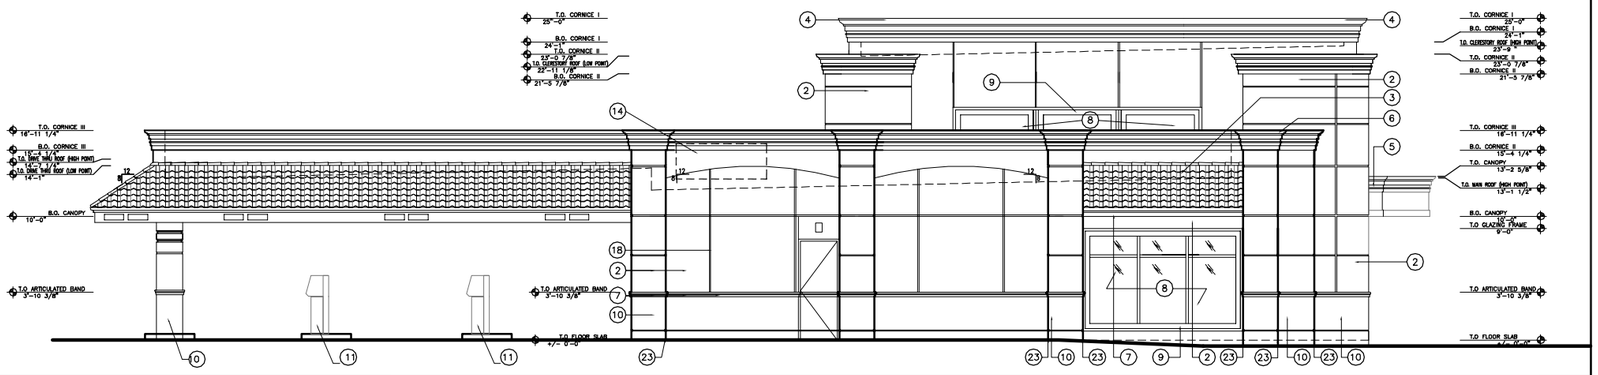

15 WEST ELEVATION

3/16"=1'-0"

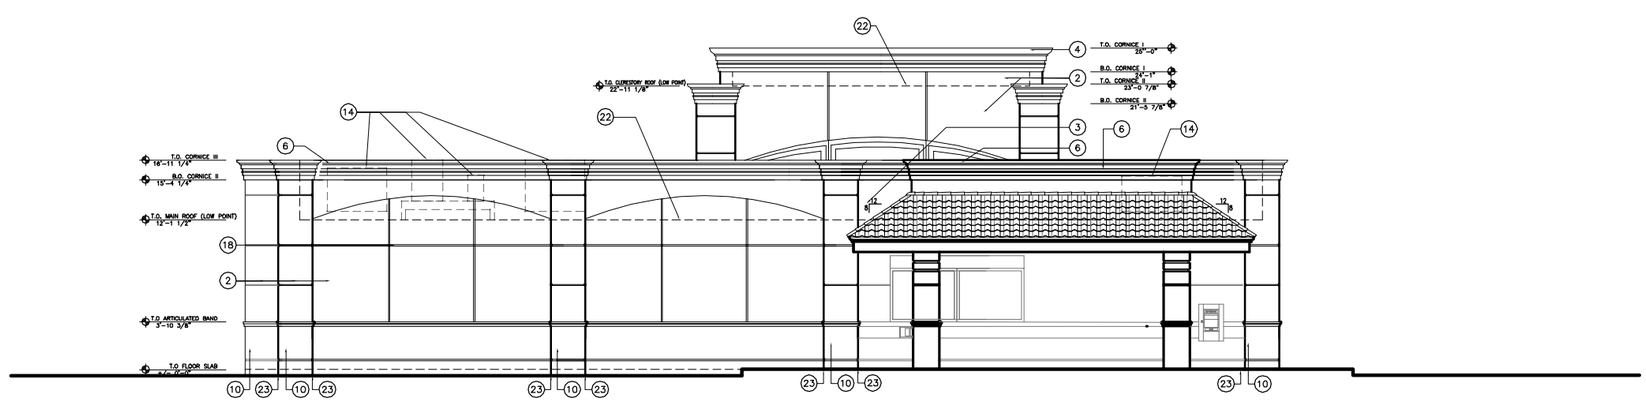

13 NORTH ELEVATION

3/16"=1'-0"

KEY NOTES

1. OUTDOOR LIGHTING (SEE A-400)
2. MAB 5078 P MEXICAN SAND STUCCO
3. CERAMIC TILE ROOF LUDOWICI SPANISH TILE SERIES (COLOR CLAY RED)
4. FOAM CORNICE BUILDING TRIM MAB CLASSIC WHITE 041150 (SEE 1/A951 FOR DETAILS)
5. FOAM CORNICE BUILDING TRIM MAB CLASSIC WHITE 041150 (SEE 10/A951 FOR DETAILS)
6. FOAM CAP BUILDING TRIM MAB CLASSIC WHITE 041150 (SEE 3/A951 FOR DETAILS)
7. FOAM MOLDING BUILDING TRIM MAB CLASSIC WHITE 041150 (SEE 8/A951)
8. CLEAR LAMINATED GLAZING
9. WHITE MULLION SYSTEM W/ INTERMEDIATE MULLIONS
10. STUCCO (MAB CLASSIC WHITE 041150
11. TELLER DOWNSEND UNITS
12. NIGHT DEPOSITORY
13. DEAL DRAWER
14. LOCATION OF HVAC UNITS BEHIND PARAPET
15. ILLUMINATED SIGN BAND BY SIGN VENDOR
16. BLUE & S.S. SIGN BAND BY SIGN VENDOR
17. REAR EXIT DOOR TO BE PAINTED TO MATCH MAB 5078 P MEXICAN SAND
18. STUCCO CONTROL JOINT
19. NOT USED
20. PROVIDE RED 'C' DOOR PULLS
21. INTERNALLY ILLUMINATED INDIVIDUAL CHANNEL LETTERS BY SIGN VENDOR
22. ROOF LINE
23. CMU EXPANSION JOINT @ ALL INSIDE CORNERS OF PIERS

INTERARCH
11000 Atrium Way, Suite 100,
Mt. Laurel, NJ 08054
856.439.9000
Fax: 856.439.9005

STEVEN V. YARNALL
REGISTERED ARCHITECT
FL ARCH. REG. No. AR92940

07.20.06 | Steven V. Yarnall
DATE | SIGNATURE

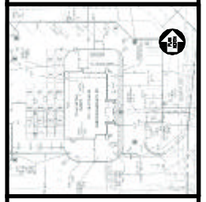

ISSUE OR REVISIONS

#	DATE	DESCRIPTION	BY	CHK

Commerce Bank

COCONUT CREEK BRANCH
SAWGRASS BLVD & LYONS ROAD
COCONUT CREEK, FL

EXTERIOR ELEVATIONS

PROJECT No. PS116.06	DWG NO. A301
SCALE AS NOTED	
DATE 07.20.06	