In accepting and utilizing any form of electronic media generated and provided by T&T Design and Development Inc, the Recipient covenants and agrees that all such drawings and data are instruments of service of T&T Design and Development Inc, who shall be deemed the author of said drawings and data and shall retain all common law statutory and other reserved rights, including copyrights. The Recipient further agrees not to use the CAD documents in whole or in part, for any purpose or project other than the project which is the subject of this Agreement. The Recipient agrees to waive all claims against T&T Design and Development Inc resulting in any way from any unauthorized changes or reuse of the drawings and data for any other project by anyone other than T&T Design and Development Inc. In addition, the Recipient agrees, to the fullest extent permitted by law, to indemnify and hold T&T Design and Development Inc harmless from any damage, liability or cost, including reasonable attorney's fees and costs of defense, arising from any changes made by anyone other than T&T Design and Development Inc or from any reuse of the drawings and data without the prior written consent of T&T Design and Development Inc. Under no circumstances shall transfer of the drawings and other instruments of service on electronic media for use by the Recipient be deemed a sale by merchantability and fitness for any particular purpose.

PDF created with deskPDF PDF Writer - Trial : http://www.docudesk.com

I

FIRST FLOOR PLAN

SCALE: 3/32" = 1'-0"

PHASE I

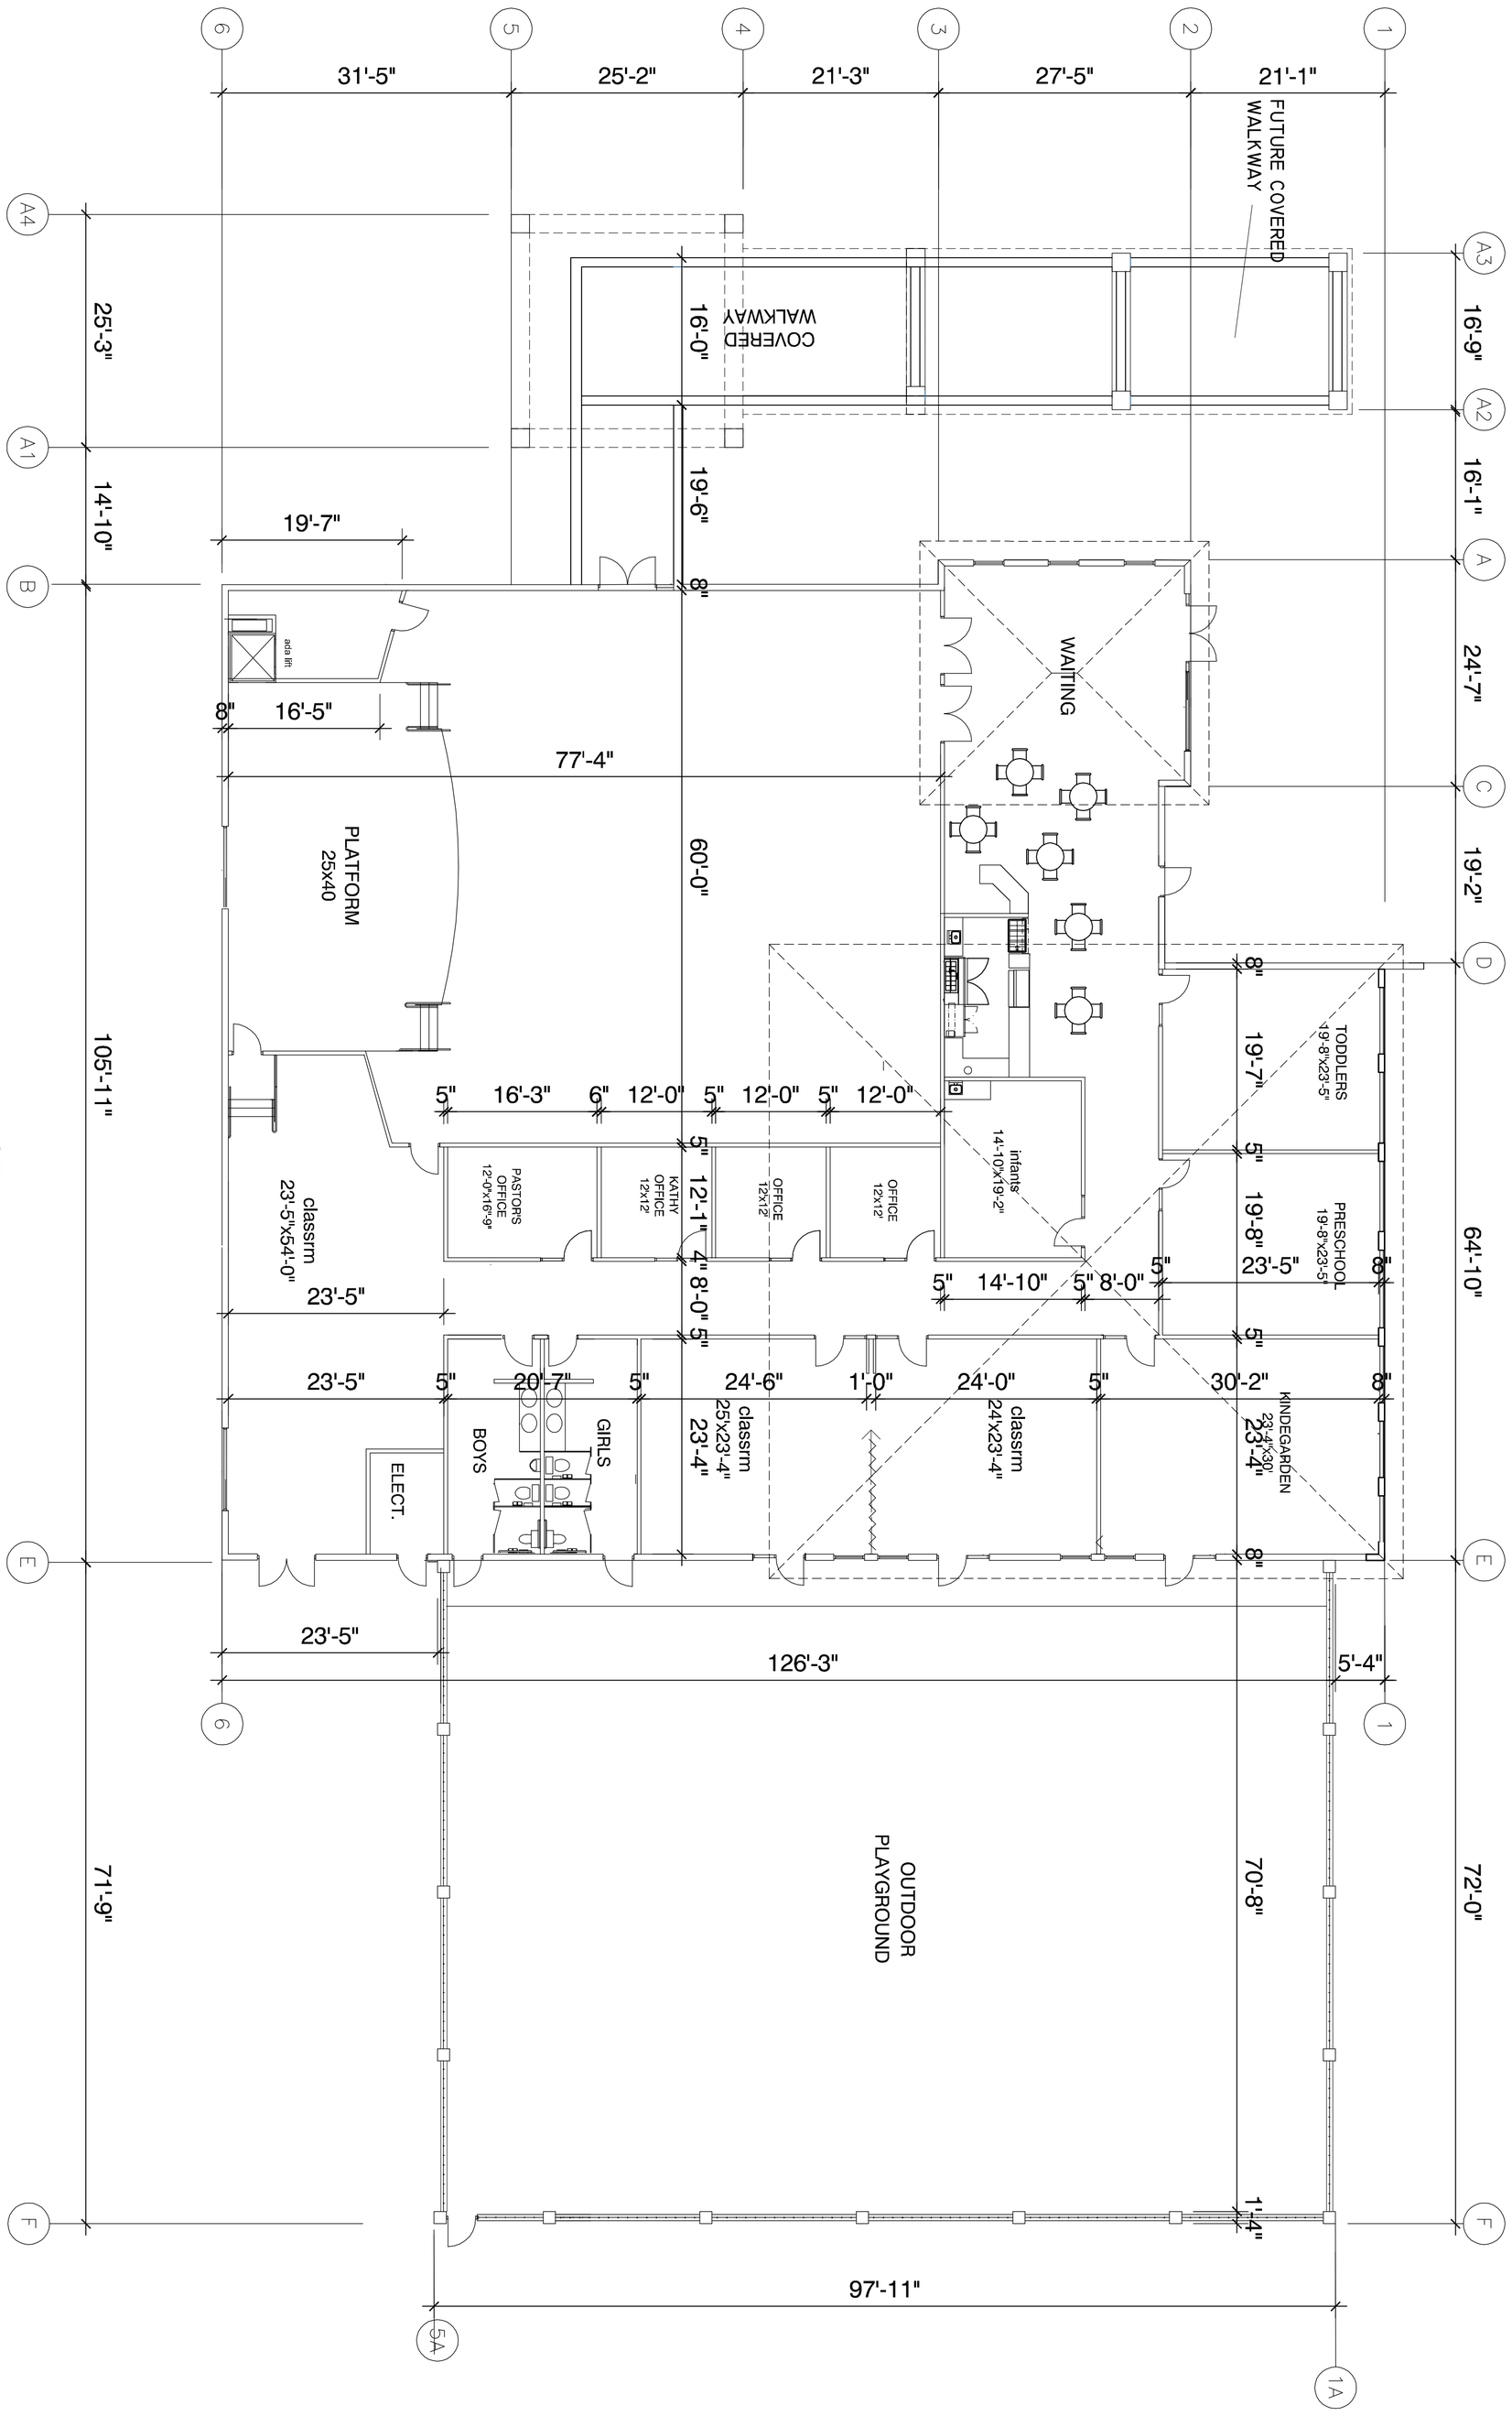

NOTE:
1. 10% GREENROOF COVERAGE MINIMUM FOR FLAT ROOF MATERIAL AS A REFLECTIVE HIGH ALBEDO MATERIAL
2. ALL CONSTRUCTION AND DEMOLITION DEBRIS TO DIVERT 75% OF WASTE FROM LANDFILLS.
3. USE OF ONSITE RECYCLING PROGRAM

DRAWING NO. A401

EDWARD TORRES AR 94792

SHEET TITLE: FIRST FLOOR PLAN (PHASE I)

REV:	DATE:	ISSUE FOR:
	06-11-2013	PRELIMINARY DESIGN
	09-8-2015	RESUBMITTAL

First Baptist Church Coconut Creek — Serving Broward & Palm Beach Counties

FIRST BAPTIST CHURCH OF COCONUT CREEK

5100 W. Hillsboro Blvd. Coconut Creek, FL 33073

T&T Design and Development Inc.
6810 Lyons Technology Circle
Suite 140, Coconut Creek, Fl.
info@ttdesigninc.com
www.ttdesigninc.com
Phn:(954) 725-9499
Fax:(954) 725-9188

DESIGN AND DEVELOPMENT INC

©COPYRIGHT 2013. T&T DESIGN AND DEVELOPMENT INC. HEREBY RESERVE THEIR COPYRIGHTS TO THE IDEAS AND DRAWINGS SHOWN. THESE DRAWINGS ARE TO BE USED FOR THE PROJECT STATED ONLY AND SHALL NOT BE USED OR REPRODUCED FOR ANY OTHER PURPOSE WHATSOEVER WITHOUT THE EXPRESSED WRITTEN CONSENT. CONTRACTORS SHALL VERIFY ALL DIMENSIONS AND SHALL NOT RELY ON SCALED DIMENSIONS. NOTIFY THE DESIGNER OF ANY DISCREPANCIES PRIOR TO COMMENCING WORK.TO THE BEST OF MY KNOWLEDGE THE PLANS AND APPLICABLE SPECIFICATIONS COMPLY WITH THE APPLICABLE FIRE SAFETY STANDARDS AS DETERMINED BY THE LOCAL SECTION AND 633 FLORIDA STATUTES. CHAPTER I 105.15.4.4 OF THE FLORIDA BUILDING CODE 2007 EDITION