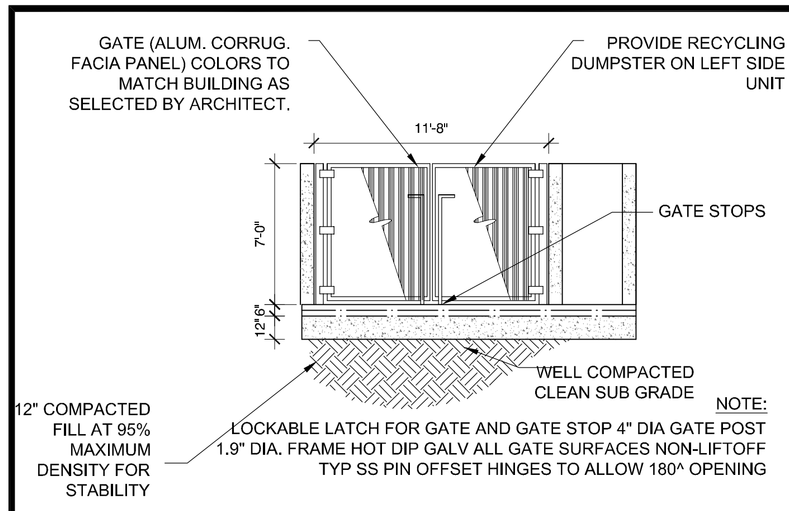

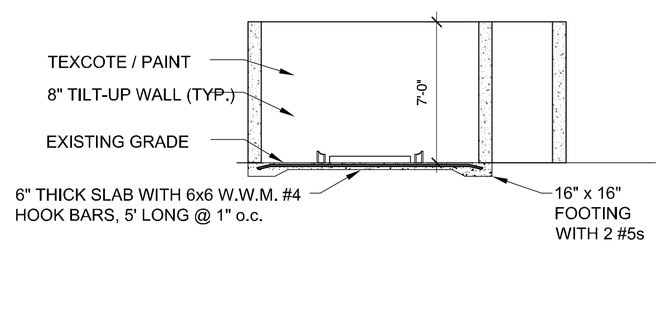

1 DUMPSTER ELEVATION AND SECTION (TYPICAL)

SCALE: 1/8"=1'-0"

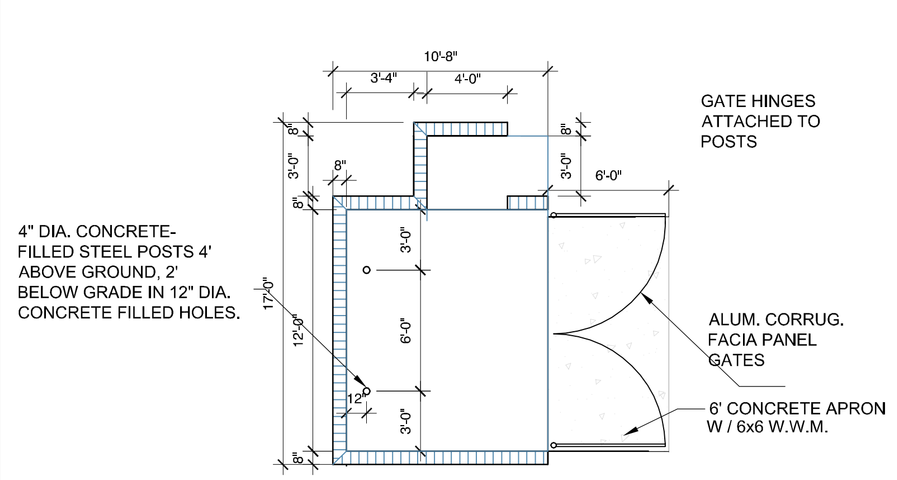

2 DUMPSTER PLAN

SCALE: 1/8"=1'-0"

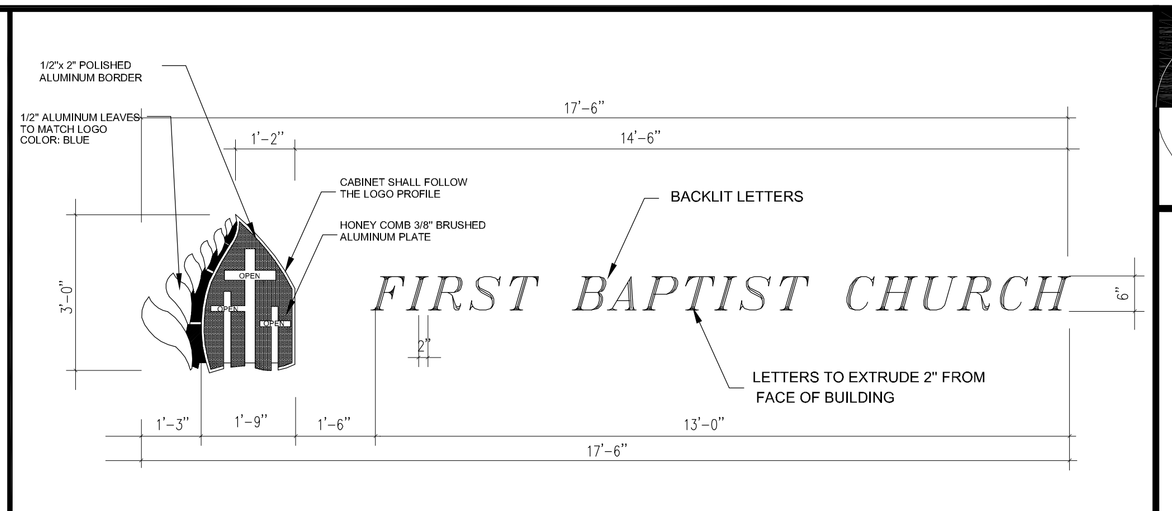

7 DETAIL @ BUILDING SIGNAGE

SCALE: 1/2"=1'-0"

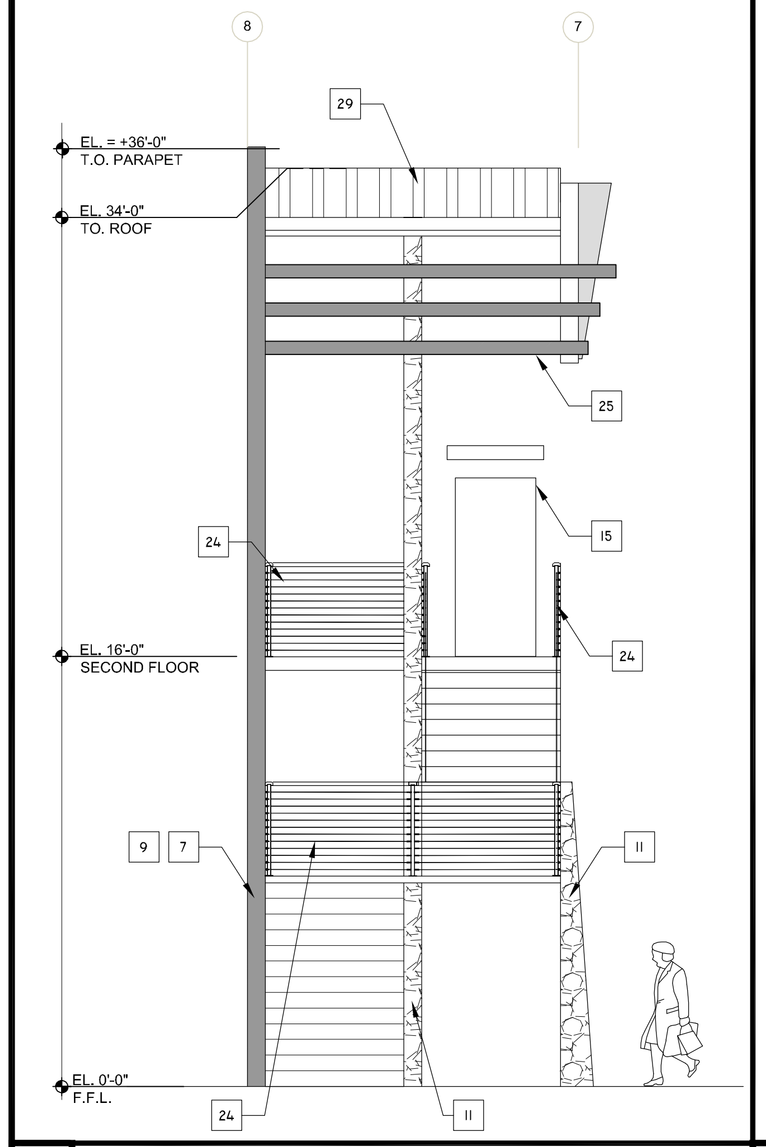

4 STAIR ELEVATION

SCALE: 1/4" = 1'-0" NORTH SIDE

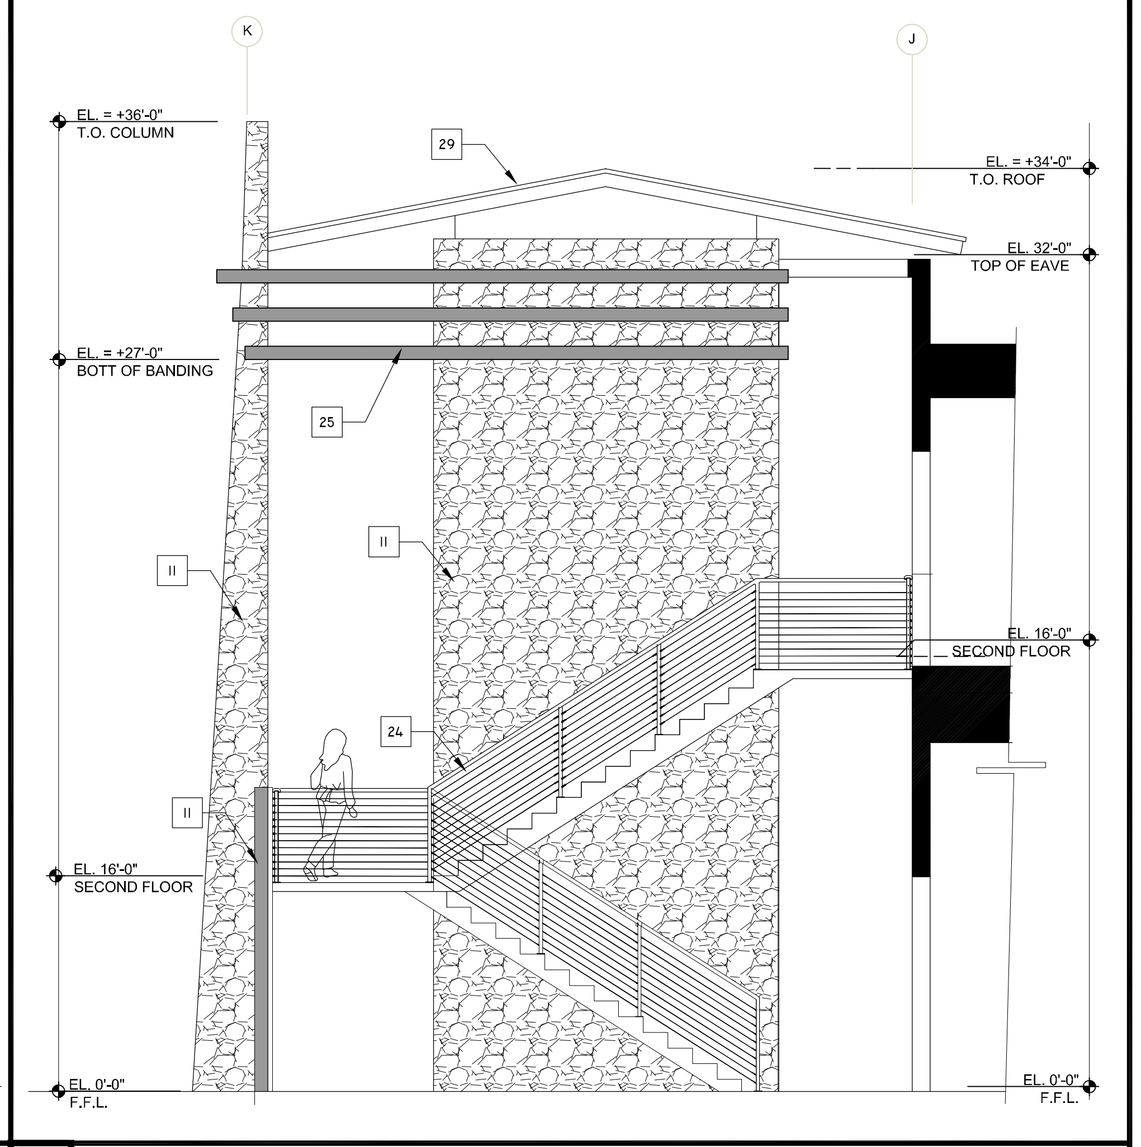

5 STAIR ELEVATION

SCALE: 1/4" = 1'-0" WEST SIDE

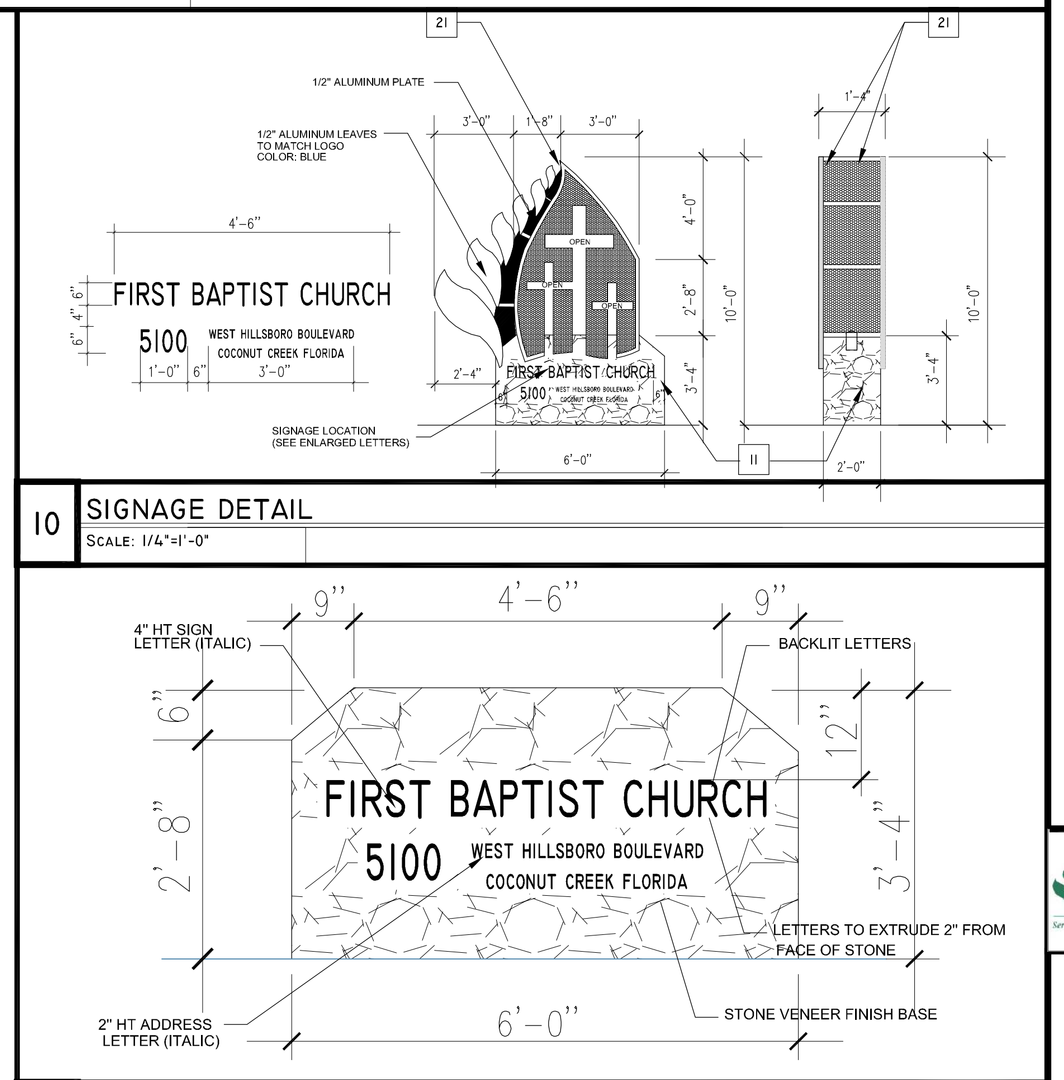

10 SIGNAGE DETAIL

SCALE: 1/4"=1'-0"

11 DETAIL @ BASE DETAIL SIGNAGE

SCALE: 1'-0"

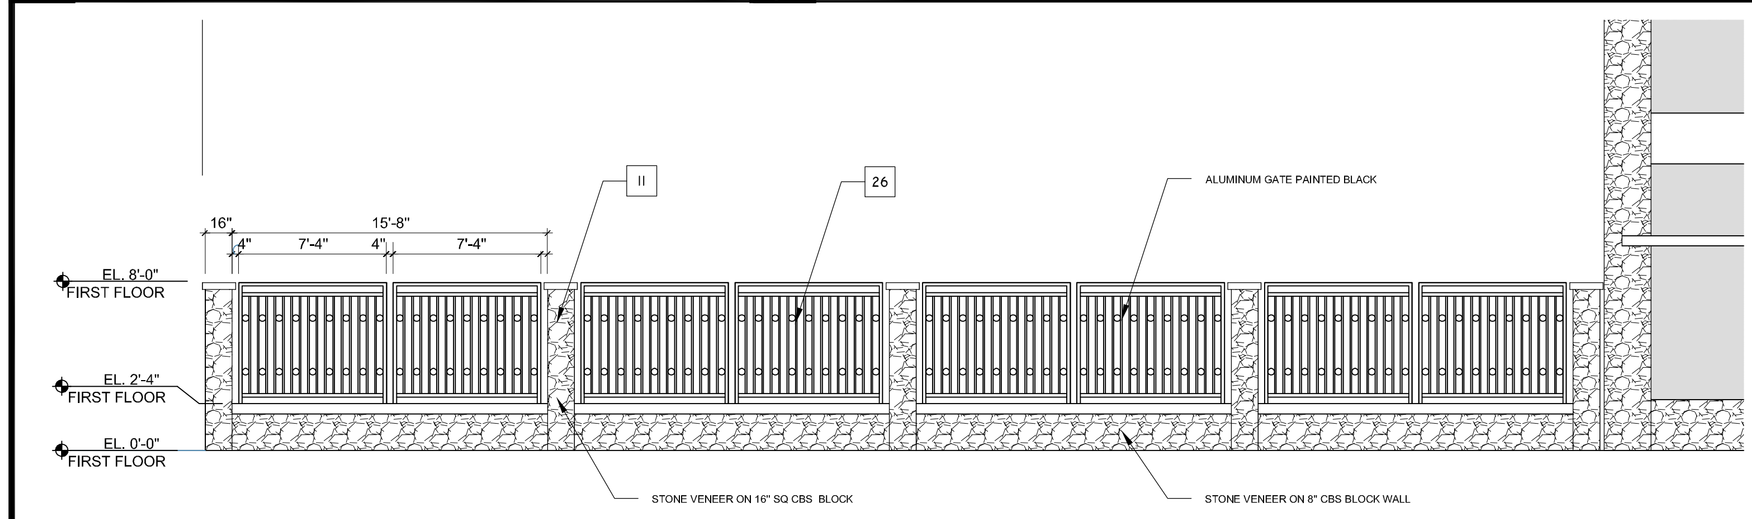

6 OUTDOOR PLAYGROUND FENCE

SCALE: 3/16" = 1'-0"

1. ALL LETTERS AND SYMBOLS ON BUILDING AND PERMANENT GROUND I DENTIFICATION SIGNS MUST EXTRUDE FROM THE FACE OF STONE BY 2"
2. A MAXIMUM OF (3) COLORS TO BE USED ON SIGN
3. PERMANENT SIGNS SHALL BE BACKLIT INTO THE DESIGN OF THE SIGN.
4. LIGHTING FOR ALL SIGNS SHALL BE DESIGNED TO PREVENT LIGHT SPILLAGE FROM THE SIGN FACE, AND SHALL NOT BE OF SUCH INTENSITY OR BRILLIANCE AS TO CAUSE GLARE, VISUAL DISTRACTION OR NUISANCE.

EXTRUDED ALUMINUM CABINET .187 PAN-FORMED 'SIGNTECH'
FLEX ACRYLIC FACES W/ EMBOSSED COPY H.O. FLOURESCENT
LAMPS 12"O.C. 800 M.A. BALLAST REQUIRED
120 VOLT 20 AMP PRIMARY ELECTRIC CKTS

SIGN PROPORTION TABLE			
	WIDTH	HEIGHT	TOTAL AREA
LOGO CABINET	3'-0"	3'-0"	9 SQ. FT.
SIGN LETTERS	13'-0"	0'-6"	6.50 SQ.FT.
BUILDING TOTAL SQUARE FOOTAGE			21.83 SQ.FT.
CABINET CUT TO PROFILE OF LOGO			
GROUND SIGN	6'-0"	10'-0"	60 SQ. FT.

COLORS

COPY	– WHITE
BACKGROUND	– MATCH 3M 3630-53 BLUE
CABINET, RETAINERS AND SUPPORTS	– MATCH 3M 3630-53 BLUE
CABINET INTERIOR	– WHITE

SHOP DRAWINGS TO BE SUBMITTED DURING CONSTRUCTION

9 SIGNAGE NOTES

SCALE: N/A

MATERIAL / COLOR SCHEDULE

KEY NOTES	COLOR TYPE	COLOR CODE
1 IMPACT GLASS	GREEN	T-121
2 IMPACT GLASS "WINDOW FRAME"	WHITE TO MATCH PURE WHITE	SW 7005
3 IMPACT GLASS "STOREFRONT"	WHITE TO MATCH PURE WHITE	SW 7005
4 10'-0" IMPACT DOORS	WHITE TO MATCH PURE WHITE	SW 7005
5 IMPACT ETCHED GLASS	WHITE TO MATCH PURE WHITE	SW 7005
6 METAL FRAME CANOPY SUPPORT	WHITE	WHITE
7 CONCRETE COLUMN	ARTICHOKE	SW 6179
8 PANEL COLOR	LATTE	SW 6108 (BASE)
9 PANEL COLOR	ARTICHOKE	SW 6179 (ACCENT)
10 PANEL COLOR	VANILLIN	SW 6371 (TRIM)
11 BRICK/STONE ACCENT	MULTI-TONE	
12 RECESS SCORE LINE (3/4" X 3/4")	FLORIDA WHITE	T-121
13 RECESS SCORE LINE (2" X 3/4")	FLORIDA WHITE	T-121
14 RECESS SCORE LINE (10" X 3/4")	FLORIDA WHITE	T-121
15 MAN DOOR 3'-0" x 6'-8"	COLOR TO MACTH	
16 METAL FRAME CANOPY	ALUMINUM METAL	LIGHT GREY
17 ACCESS LADDER TO ROOF	COLOR TO MACTH	
18 COLUMN FLAG BANNER		
19 COVERED WALKWAY	GREY METAL ROOF	FUTURE
20 COVERED DRIVEWAY	GREY METAL ROOF	FUTURE
21 SIGNAGE LOCATION		
22 EXERIOR BLDG. LIGHTS		
23 FOAM TRIM BANDING		
24 STAIR CABLE SYSTEM RAILING		
25 METAL BANDING	ARTICHOKE	SW 6179
26 METAL FENCE	BLACK	
27 OVERHEAD DOOR	BASE GREY	
28 MAN DOOR 6'-0"x 7'-0"	GREY	BW 6231
29 METAL ROOF ALCOA OR EQUAL	GREY	
30 MECHANICAL EQUIPMENT	–	
31 PREFAB STEEPLE	GREY	

GENERAL NOTES:

A. ALL WINDOWS SHALL HAVE IMPACT RESISTANT GLASS AND FRAME SYSTEMS.
B. COLORS FOR RECESS TO BE SELECTED BY ARCHITECT.
C. ALL GUTTERS ARE TO CENTERED OVER CONTROL JOINTS WHERE APPLICABLE.
D. ALL AIR CONDITION UNITS WILL BE LOCATED ON TOP OF BUILDING ADJACENT TO PARAPET WALL AND WILL BE SCREENED FROM VIEW.
E. ALL COLOR FINISH TO BE TEXCOTE OR EQUAL.
F. PANEL COLORS TO MATCH SHERWIN WILLIAMS OR EQUAL.
G. CONTRACTOR TO SUBMIT ALL COLOR SAMPLES AND SHOP DRAWINGS FOR APROVAL.

12 FINISH SCHEDULE

SCALE: N/A

DESIGN ARCHITECT PC
T&T Design and Development Inc.
6810 Lyons Technology Circle
Suite 140, Coconut Creek, Fl.
Phn(954) 725-9499
Fax(954) 725-9383
info@tddesigninc.com
www.tddesigninc.com

FIRST BAPTIST CHURCH OF COCONUT CREEK
5100 W. Hillsboro Blvd. Coconut Creek, FL 33073

First Baptist Church Coconut Creek
Serving Broward & Palm Beach Counties

REV:	DATE:	ISSUE FOR:
	06-11-2013	PRELIMINARY DESIGN
	09-8-2015	RESUBMITTAL

SHEET TITLE: ENLARGED ELEVATIONS

EDWARD TORRES AR 94702

DRAWING NO. A701

In accepting and utilizing any form of electronic media generated and provided by T&T Design and Development Inc, the Recipient covenants and agrees that all such drawings and data are Instruments of service of T&T Design and Development Inc, who shall retain all copyrights. The Recipient further agrees not to use the CAD documents in whole or in part, for any purpose or project other than the project which is the subject of this Agreement. The Recipient agrees to waive all claims against T&T Design and Development Inc resulting in any way from any unauthorized changes or reuse of the drawings and data for any other project by anyone other than T&T Design and Development Inc. In addition, the Recipient agrees, to the fullest extent permitted by law, to indemnify and hold T&T Design and Development Inc harmless from any damage, liability or cost, including reasonable attorney's fees and costs of defense, arising from any changes made by anyone other than T&T Design and Development Inc or from any reuse of the drawings and data without the prior written consent of T&T Design and Development Inc. Under no circumstances shall transfer of the drawings and data be deemed a sale by the Recipient, and the Recipient shall not assert any claim or allegation to the contrary. The Recipient agrees to indemnify and hold harmless T&T Design and Development Inc from any damage, liability or cost, including reasonable attorney's fees and costs of defense, arising from any unauthorized reuse of the drawings and data by the Recipient or any person or entity that acquires or obtains the drawings and data from or through the Recipient without the prior written consent of T&T Design and Development Inc. The Recipient agrees to remove all of its data from any storage media or return all data to T&T Design and Development Inc upon the completion of the project. The Recipient agrees to waive all claims against T&T Design and Development Inc for any alleged errors transmitted by T&T Design and Development Inc that are detected within thirty days after completion of the transfer. Any verification or adaptation of the data for use on other projects will entitle T&T Design and Development Inc to additional compensation at rates to be agreed upon by the Recipient and T&T Design and Development Inc. Any reuse without written verification or adaptation by T&T Design and Development Inc for the specific purpose intended will be at the Recipient's sole risk and without liability to T&T Design and Development Inc. The Recipient shall indemnify and hold T&T Design and Development Inc harmless from any and all claims, damages, losses and expenses, including attorney's fees arising out of or resulting therefrom. Submission or distribution of the data to meet official regulatory requirements or for other purposes in connection with the project is not to be construed as publication in derogation of T&T Design and Development Inc reserved rights. Any use of the data for construction purposes is prohibited unless the data is signed and sealed by the Architect. Any unauthorized use of the data is at the sole risk of the user and without liability to T&T Design and Development Inc. The Recipient shall indemnify and hold T&T Design and Development Inc harmless from any and all claims, damages, losses and expenses, including attorney's fees arising out of or resulting therefrom. Submission or distribution of the data to meet official regulatory requirements or for other purposes in connection with the project is not to be construed as publication in derogation of T&T Design and Development Inc reserved rights. Any use of the data for construction purposes is prohibited unless the data is signed and sealed by the Architect. Any unauthorized use of the data is at the sole risk of the user and without liability to T&T Design and Development Inc. The Recipient shall indemnify and hold T&T Design and Development Inc harmless from any and all claims, damages, losses and expenses, including attorney's fees arising out of or resulting therefrom.