In accepting and utilizing any form of electronic media generated and provided by T&T Design and Development Inc. the Recipient covenants and agrees that all such drawings and data are Instruments of service of T&T Design and Development Inc. who shall retain all copyrights. including copyrights. The Recipient further agrees not to use the CAD documents in whole or in part, for any purpose or project other than the project which is the subject of this Agreement. The Recipient agrees to valve all claims against T&T Design and Development Inc resulting in any way from any unauthorized changes or reuse of the drawings and data for any other project by anyone other than T&T Design and Development Inc. In addition, the Recipient agrees, to the fullest extent permitted by law, to Indemnify and hold T&T Design and Development Inc harmless from any damage, liability or cost, including reasonable attorney's fees and costs of defense, arising from any changes made by anyone other than T&T Design and Development Inc or from any reuse of the drawings and data without the prior written consent of T&T Design and Development Inc. Under no circumstances shall transfer of the drawings and other instruments of service on electronic media for use by the Recipient be deemed a sale by merchantability and fitness for any particular purpose.

PDF Created with deskPDF PDF Writer - Trial: http://www.docudesk.com

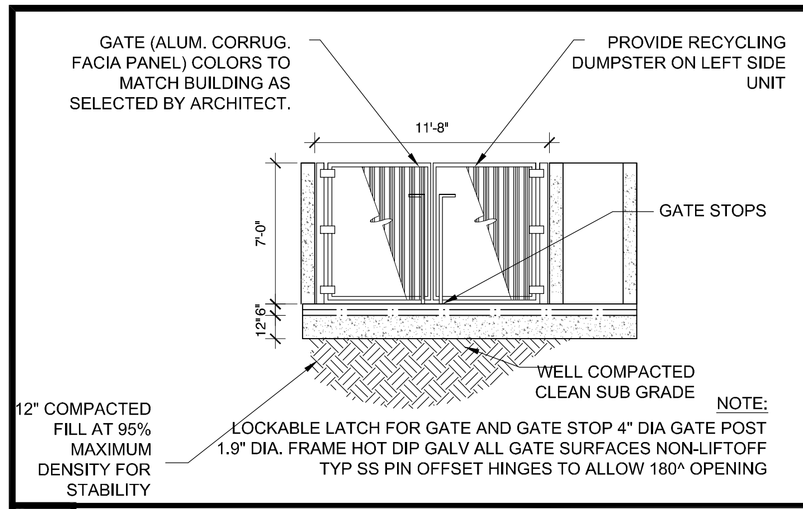

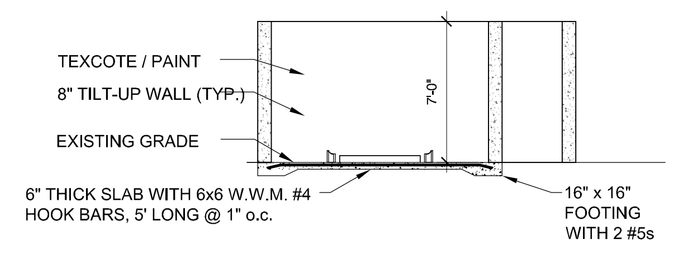

1 DUMPSTER ELEVATION AND SECTION (TYPICAL)

SCALE: 1/8"=1'-0"

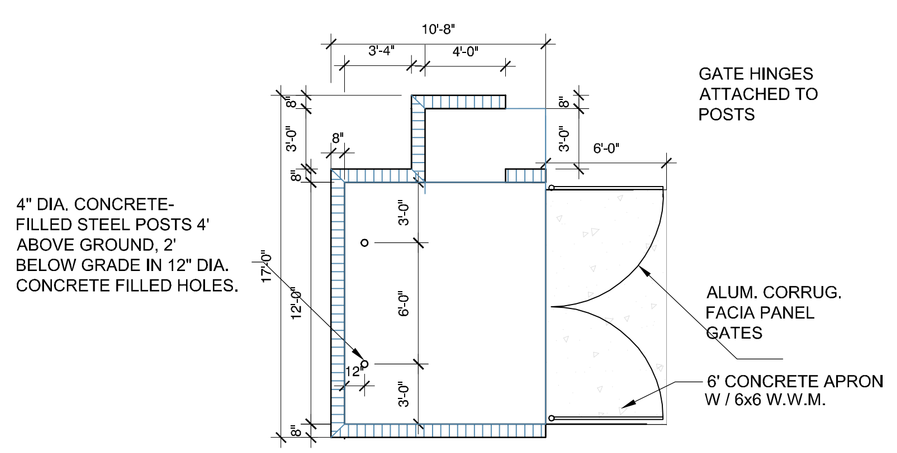

2 DUMPSTER PLAN

SCALE: 1/8"=1'-0"

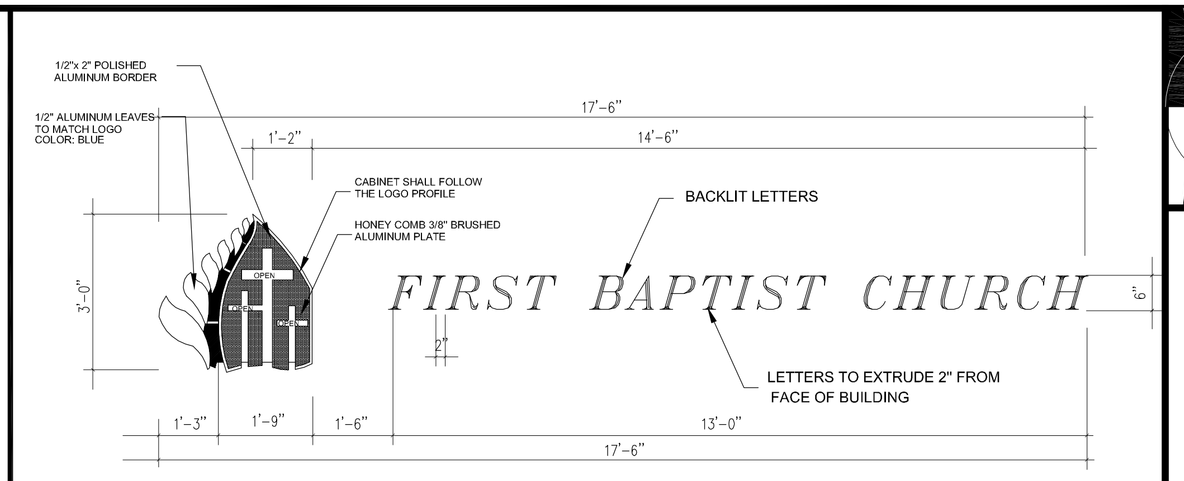

3 DETAIL @ BUILDING SIGNAGE

SCALE: 1/2'' = 1''-0''

CHANNEL LETTER:
BACKS TO BE .080 ALUM. RETURNS TO BE .063 ALUM. WELDED TO BACKS. INTERNAL COMPONENTS AND BRACING TO BE ALUM. ALL SEALS TO HAVE CONTINUOUS CAULK SEALS.

CHANNEL LETTER FACES:
TRIM HELD TO LETTER W/ SHEET METAL SCREWS.

ILLUMINATION:
BY 15 MM. NEON TUBE CONFIGURED FOR EVEN LIGHTING. 'PMKMG/UL 2161 TRANSFORMERS MOUNTED INSIDE LETTERS OR OPTIONAL LED ILLUMINATION.

ELECTRIC:
120 VOLT 20 AMP. PRIMARY ELECTRIC CKTS. (COPY TOTAL CKTS. 2) BROUGHT TO SIGN AREA AND FINAL CONNECITON BY OWNER.

CHANNEL LETTER COLORS:
LETTER RETURNS=====TO MATCH PLEX BLUE
LETTER INTERIOR=====WHITE
LETTER NEON=======15 MM. CLEAR WHITE
LETTER FACES=======BLUE #2283
LETTER TRIM=SILVER

NOTE: ALL ELECTRICAL PENETRATION TO BE HORIZONTAL EVEN ON ONE LINE.

4 SIGNAGE LETTERS

SCALE: N.T.S.

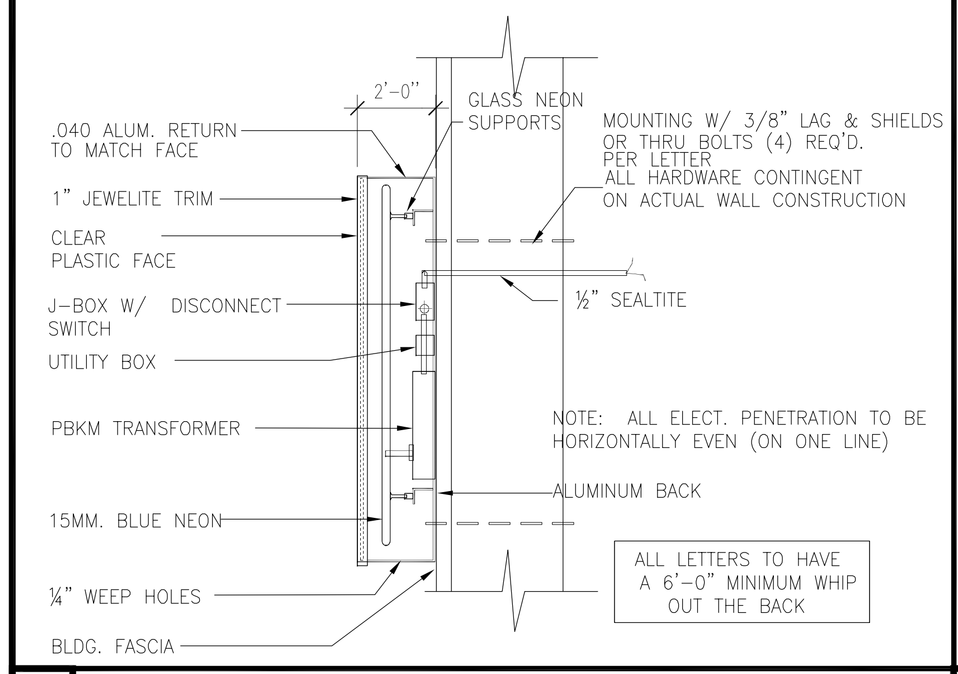

5 LOGO CABINET

SCALE: 3/16" = 1'-0"

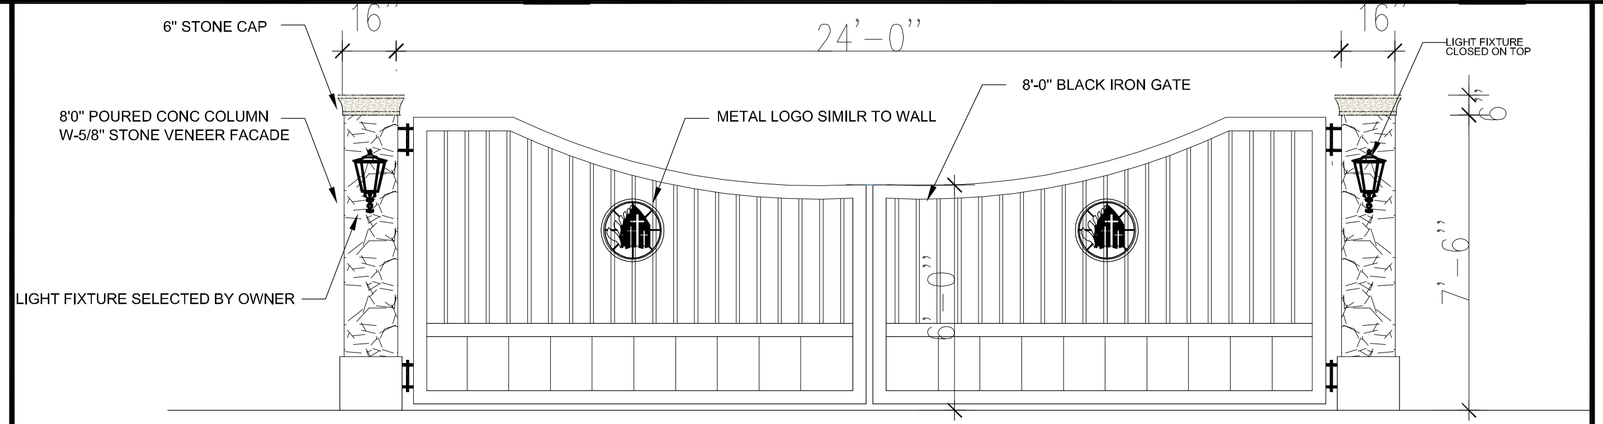

7 GATE ELEVATIONS ALONG 51ST STREET

SCALE: 1/4" = 1'-0"

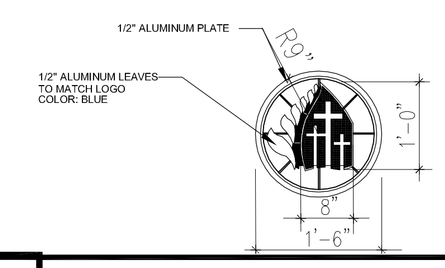

7A GATE LOGO

SCALE: 3/4" = 1'-0"

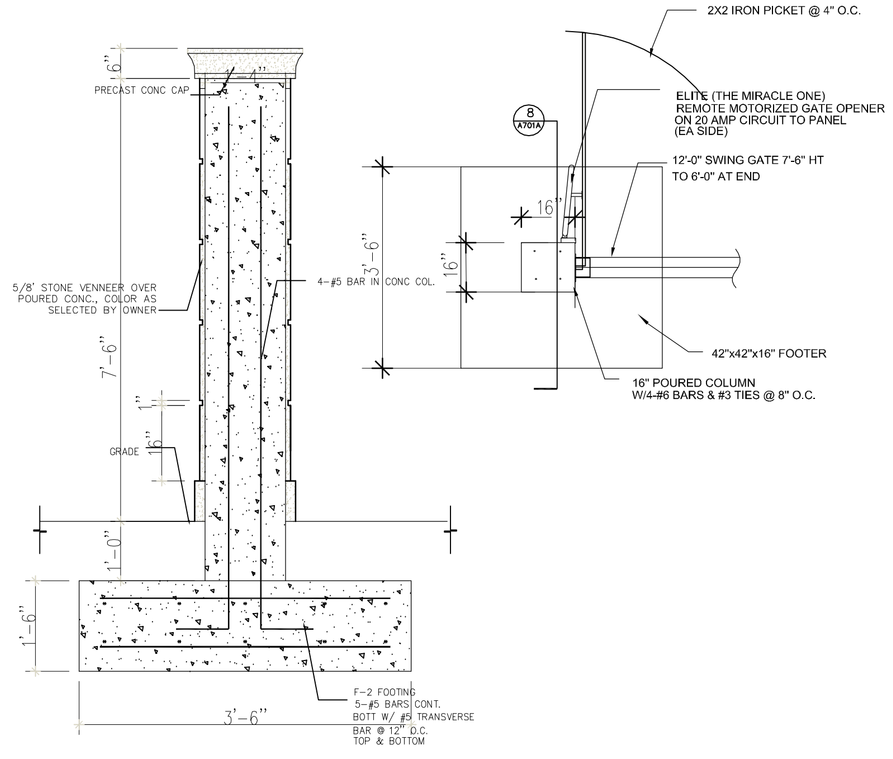

8 GATE DETAIL / PLAN

SCALE: 1/2" = 1'-0"

1. ALL LETTERS AND SYMBOLS ON BUILDING AND PERMANENT GROUND I DENTIFICATION SIGNS MUST EXTRUDE FROM THE FACE OF STONE BY 2"
2. A MAXIMUM OF (3) COLORS TO BE USED ON SIGN
3. PERMANENT SIGNS SHALL BE BACKLIT INTO THE DESIGN OF THE SIGN.
4. LIGHTING FOR ALL SIGNS SHALL BE DESIGNED TO PREVENT LIGHT SPILLAGE FROM THE SIGN FACE, AND SHALL NOT BE OF SUCH INTENSITY OR BRILLIANCE AS TO CAUSE GLARE, VISUAL DISTRACTION OR NUISANCE.

EXTRUDED ALUMINUM CABINET .187 PAN-FORMED 'SIGNTECH'
FLEX ACRYLIC FACES W/ EMBOSSED COPY H.O. FLOURESCENT
LAMPS 12"O.C. 800 M.A. BALLAST REQUIRED
120 VOLT 20 AMP PRIMARY ELECTRIC CKTS

SIGN PROPORTION TABLE			
	WIDTH	HEIGHT	TOTAL AREA
LOGO CABINET	3'-0"	3'-0"	9 SQ. FT.
SIGN LETTERS	13'-0"	0'-6"	6.50 SQ.FT.
BUILDING TOTAL SQUARE FOOTAGE			21.83 SQ.FT.
CABINET CUT TO PROFILE OF LOGO			
GROUND SIGN	6'-0"	10'-0"	60 SQ. FT.

COLORS

COPY	– WHITE
BACKGROUND	– MATCH 3M 3630-53 BLUE
CABINET, RETAINERS AND SUPPORTS	– MATCH 3M 3630-53 BLUE
CABINET INTERIOR	– WHITE

SHOP DRAWINGS TO BE SUBMITTED DURING CONSTRUCTION

9 SIGNAGE NOTES

SCALE: 3/16" = 1'-0"

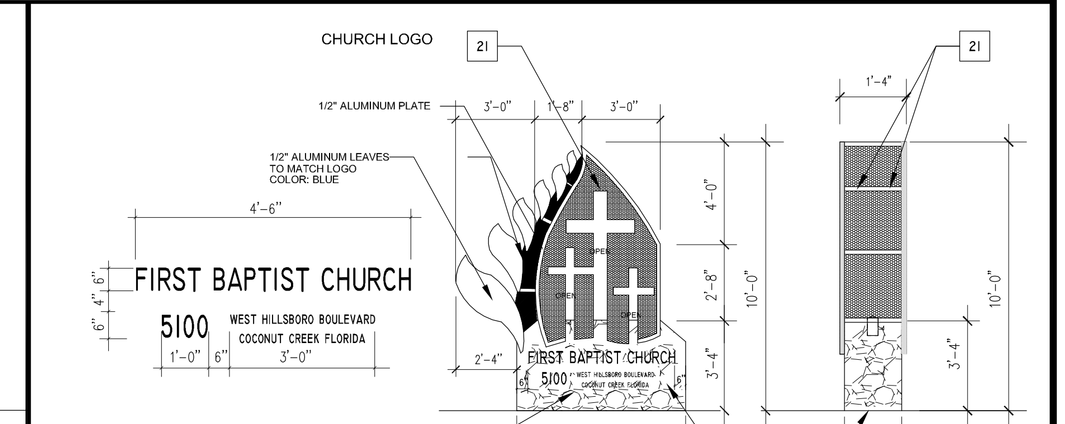

10 SIGNAGE DETAIL

SCALE: 1/4"=1'-0"

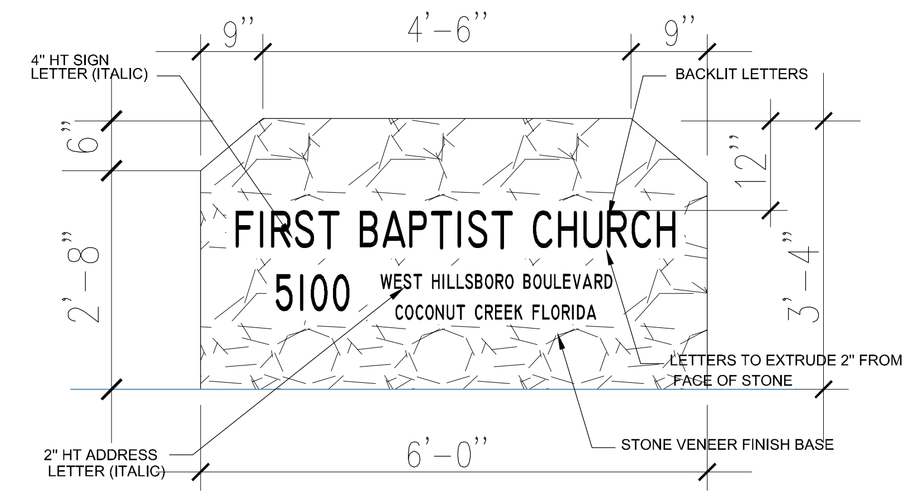

11 DETAIL @ BASE DETAIL SIGNAGE

SCALE: 3/4''1''--0''

MATERIAL / COLOR SCHEDULE

KEY NOTES	COLOR TYPE	COLOR CODE
1 IMPACT GLASS	GREEN	T-121
1 IMPACT GLASS "WINDOW FRAME"	WHITE TO MATCH PURE WHITE	SW 7005
1 IMPACT GLASS "STOREFRONT"	WHITE TO MATCH PURE WHITE	SW 7005
1 10'-0" IMPACT DOORS	WHITE TO MATCH PURE WHITE	SW 7005
1 IMPACT ETCHED GLASS	WHITE TO MATCH PURE WHITE	SW 7005
1 METAL FRAME CANOPY SUPPORT	WHITE	WHITE
1 CONCRETE COLUMN	ARTICHOKE	SW 6179
1 PANEL COLOR	LATTE	SW 6108 (BASE)
1 PANEL COLOR	ARTICHOKE	SW 6179 (ACCENT)
1 PANEL COLOR	VANILLIN	SW 6371 (TRIM)
1 BRICK/STONE ACCENT	MULTI-TONE	
1 RECESS SCORE LINE (3/4" X 3/4")	FLORIDA WHITE	T-121
1 RECESS SCORE LINE (2" X 3/4")	FLORIDA WHITE	T-121
1 RECESS SCORE LINE (10" X 3/4")	FLORIDA WHITE	T-121
1 MAN DOOR 3'-0" x 6'-8"	COLOR TO MACTH	
1 METAL FRAME CANOPY	ALUMINUM METAL	LIGHT GREY
1 ACCESS LADDER TO ROOF	COLOR TO MACTH	
1 COLUMN FLAG BANNER		
1 COVERED WALKWAY	GREY METAL ROOF	FUTURE
1 COVERED DRIVEWAY	GREY METAL ROOF	FUTURE
1 SIGNAGE LOCATION		
1 EXERIOR BLDG. LIGHTS		
1 FOAM TRIM BANDING		
1 STAIR CABLE SYSTEM RAILING		
1 METAL BANDING	ARTICHOKE	SW 6179
1 METAL FENCE	BLACK	
1 OVERHEAD DOOR	BASE GREY	
1 MAN DOOR 6'-0"x 7'-0"	GREY	BW 6231
1 METAL ROOF ALCOA OR EQUAL	GREY	
1 MECHANICAL EQUIPMENT	—	
1 PREFAB STEEPLE	GREY	

GENERAL NOTES:
A. ALL WINDOWS SHALL HAVE IMPACT RESISTANT GLASS AND FRAME SYSTEMS.
B. COLORS FOR RECESS TO BE SELECTED BY ARCHITECT.
C. ALL GUTTERS ARE TO CENTERED OVER CONTROL JOINTS WHERE APPLICABLE.
D. ALL AIR CONDITION UNITS WILL BE LOCATED ON TOP OF BUILDING ADJACENT TO PARAPET WALL AND WILL BE SCREENED FROM VIEW.
E. ALL COLOR FINISH TO BE TEXCOTE OR EQUAL.
F. PANEL COLORS TO MATCH SHERWIN WILLIAMS OR EQUAL.
G. CONTRACTOR TO SUBMIT ALL COLOR SAMPLES AND SHOP DRAWINGS FOR APPROVAL.

12 FINISH SCHEDULE

SCALE: N/A

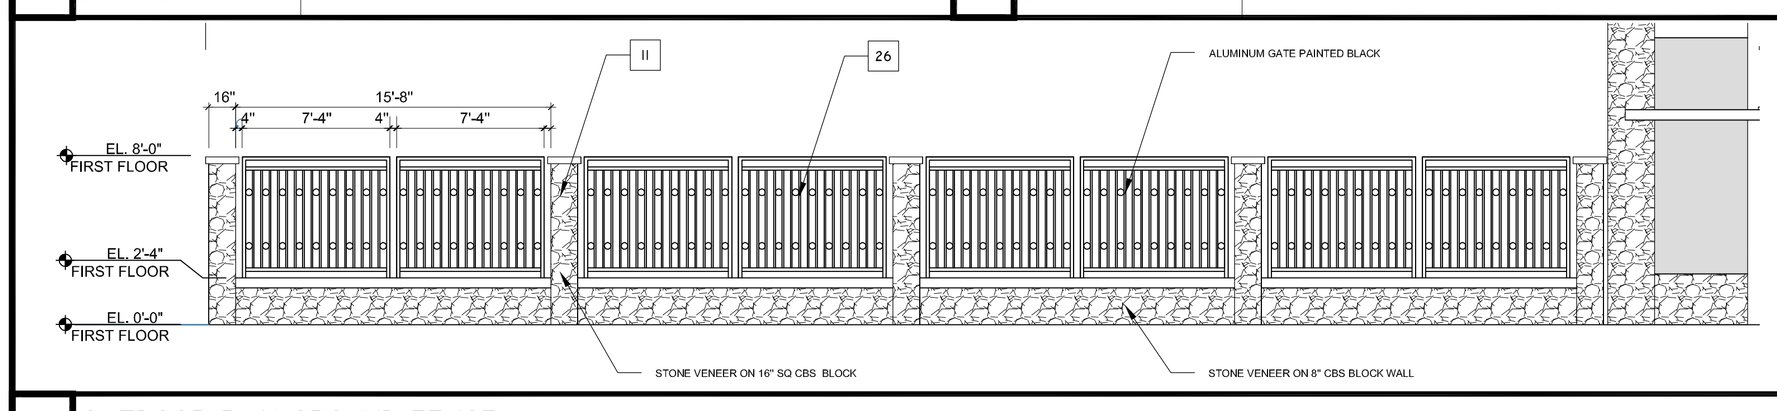

6 OUTDOOR PLAYGROUND FENCE

SCALE: 3/16" = 1'-0"

T&T Design and Development Inc.
6810 Lyons Technology Circle
Suite 140, Coconut Creek, Fl.
Phn:(954) 725-9499
Fax:(954) 725-9188
info@tndesigninc.com
www.tndesigninc.com

FIRST BAPTIST CHURCH OF COCONUT CREEK
5100 W. Hillsboro Blvd. Coconut Creek, FL 33073

REV:	DATE:	ISSUE FOR:
	06-11-2015	PRELIMINARY DESIGN
	09-8-2015	RESUBMITTAL

SHEET TITLE: ENLARGED ELEVATIONS

EDWARD TORRES #AR 14792

DRAWING NO. A701A