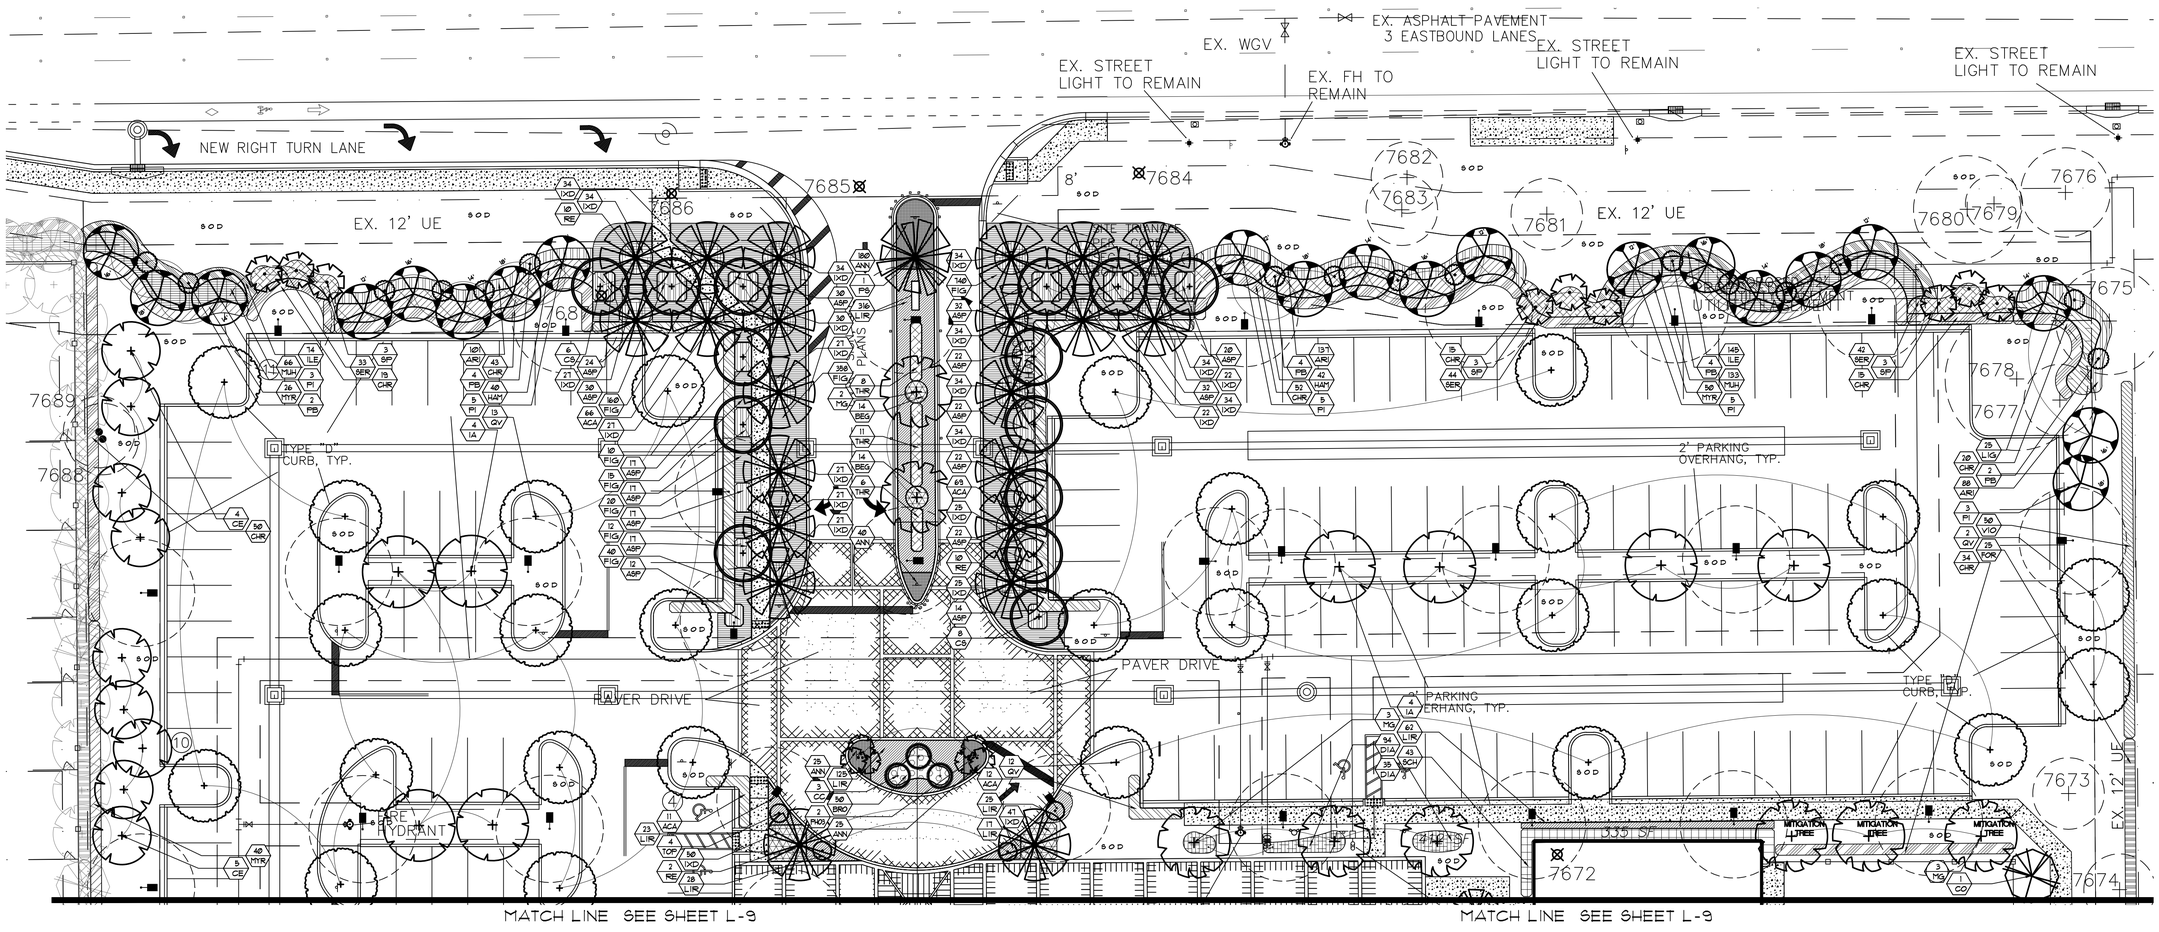

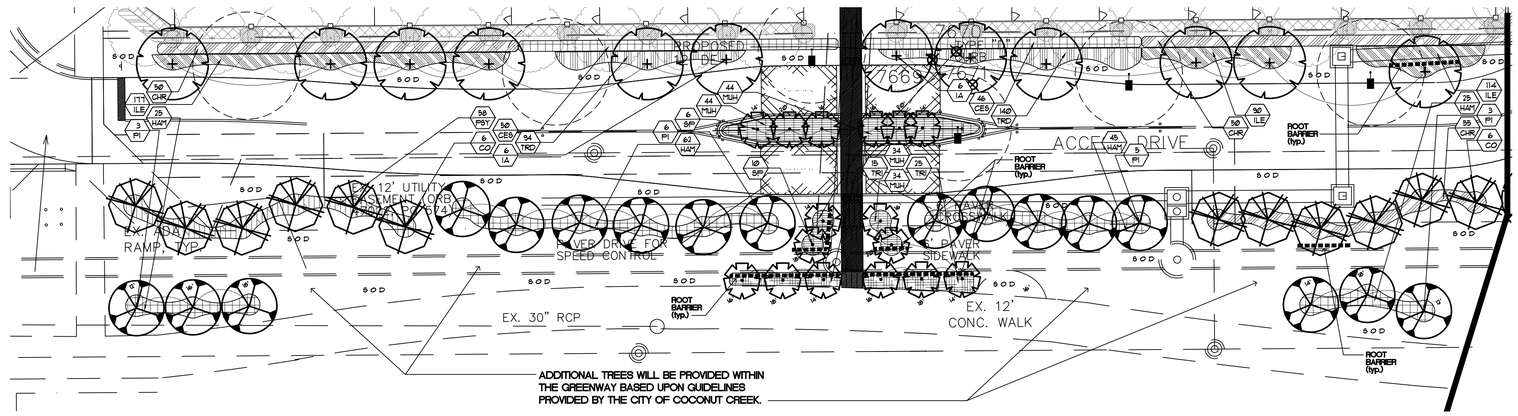

LEGEND

- EXISTING TREES TO BE REMOVED
- EXISTING TREES TO REMAIN
- EXISTING PALMS TO REMAIN
- PROPOSED PALMS
- PROPOSED TREES

NORTH

project:
first baptist church
coconut creek
florida

dave bodker
landscape architecture/planning inc.
601 n. congress ave., suite 105-a
delray beach, florida 33445
561-276-6311

#LA0000999

sheet title:
phase I planting plan

project number: 4114
date: 9-9-14
scale: 1" = 20'
drawn by: jae

revisions:
- 11-26-14
- 7-7-15
- 9-3-15
- 9-10-15

sheet:
L-8