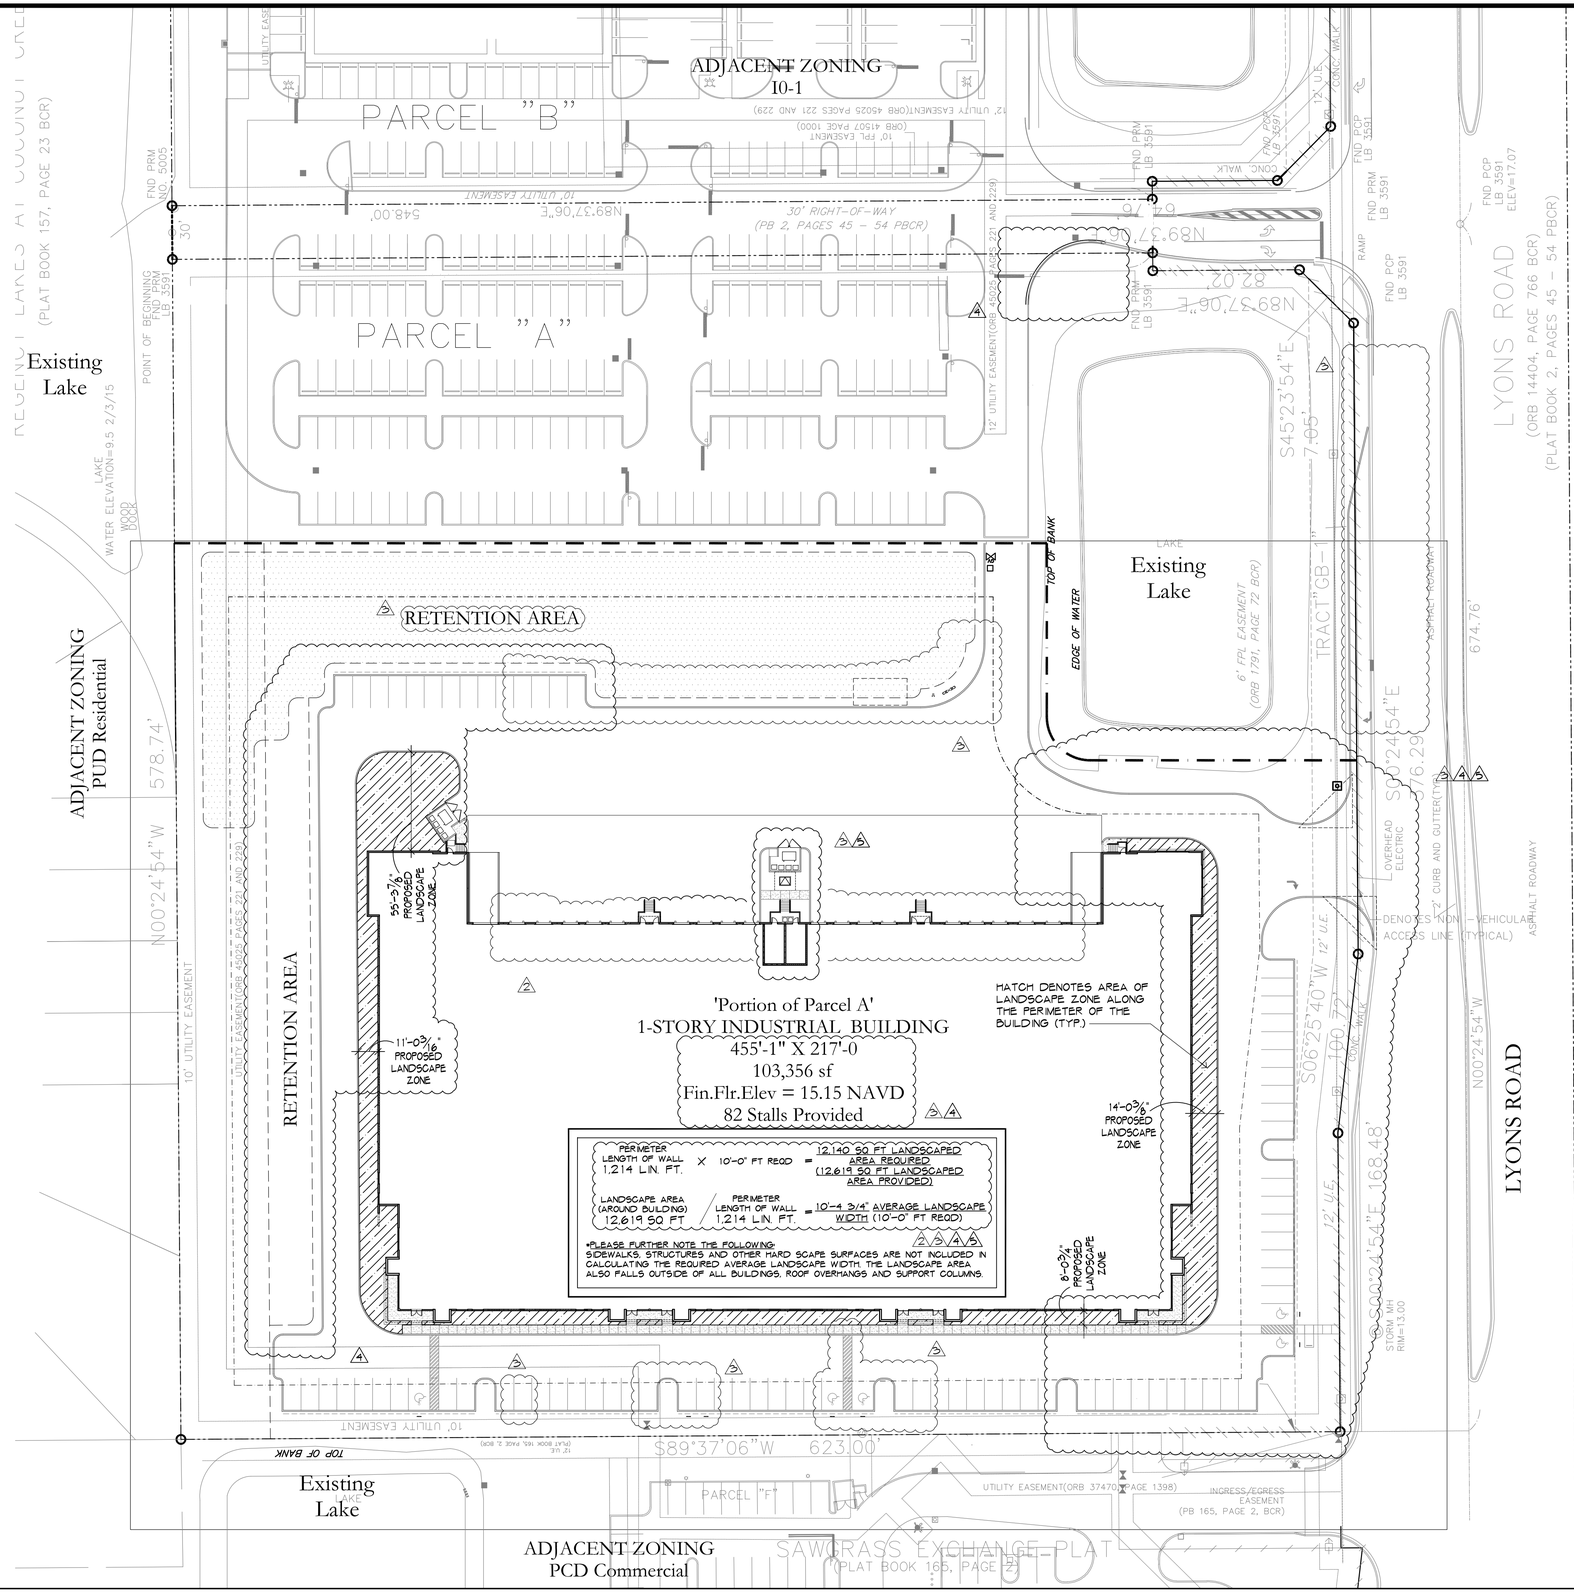

1
1" = 40'-0"

LANDSCAPE AREA AT BUILDING DIAGRAM SITE PLAN

Lyons Exchange Center

SPECULATIVE INDUSTRIAL BUILDING

6401 Lyons Road
Coconut Creek, Florida

NO.	DATE/REVISION
5	2019-05-14 DRC COMMENTS-5
4	2019-04-08 DRC-4 - CLIENT REV./EAST LOOP DRIVE
3	2019-02-18 DRC CMMNTS-3/LYONS RD ACCESS REV.
2	2018-11-06 DRC COMMENTS/CLIENT REVISION-2
1	2018-10-01 DRC COMMENTS-1

ALL DRAWINGS, SPECIFICATIONS AND RELATED DOCUMENTS ARE THE COPYRIGHT PROPERTY OF THE ARCHITECT AND MUST BE RETURNED UPON REQUEST. REPRODUCTION OF DRAWINGS, SPECIFICATIONS AND RELATED DOCUMENTS IN PART OR WHOLE IS FORBIDDEN WITHOUT THE ARCHITECT'S WRITTEN PERMISSION.

CONTRACTOR MUST CHECK AND VERIFY ALL DIMENSIONS AND FIELD CONDITIONS AND NOTIFY ARCHITECT/ENGINEER IMMEDIATELY OF ANY DISCREPANCIES.

HNM ARCHITECTURE
3705 North Federal Highway • Delray Beach, Florida 33483 • T. 561.733.2225
info@hnm-architecture.com • AA26000726 • www.hnm-architecture.com

STATE OF FLORIDA
MICHAEL W. HANLON
AR 0017270
REGISTERED ARCHITECT

MICHAEL W. HANLON
FLORIDA REGISTERED ARCHITECT , REG. NUMBER: AR0017270
ELECTRONIC SIGNATURE SERIAL NUMBER:

HNM PROJECT NUMBER: 18-030
ISSUED DATE: 2019-05-14
SCALE: 1" = 40'-0"

N

TITLE: LANDSCAPE AREA AT BUILDING DIAGRAM SITE PLAN

DRAWING NUMBER: A-0.1.1