B.C.E.D. REF. NO.

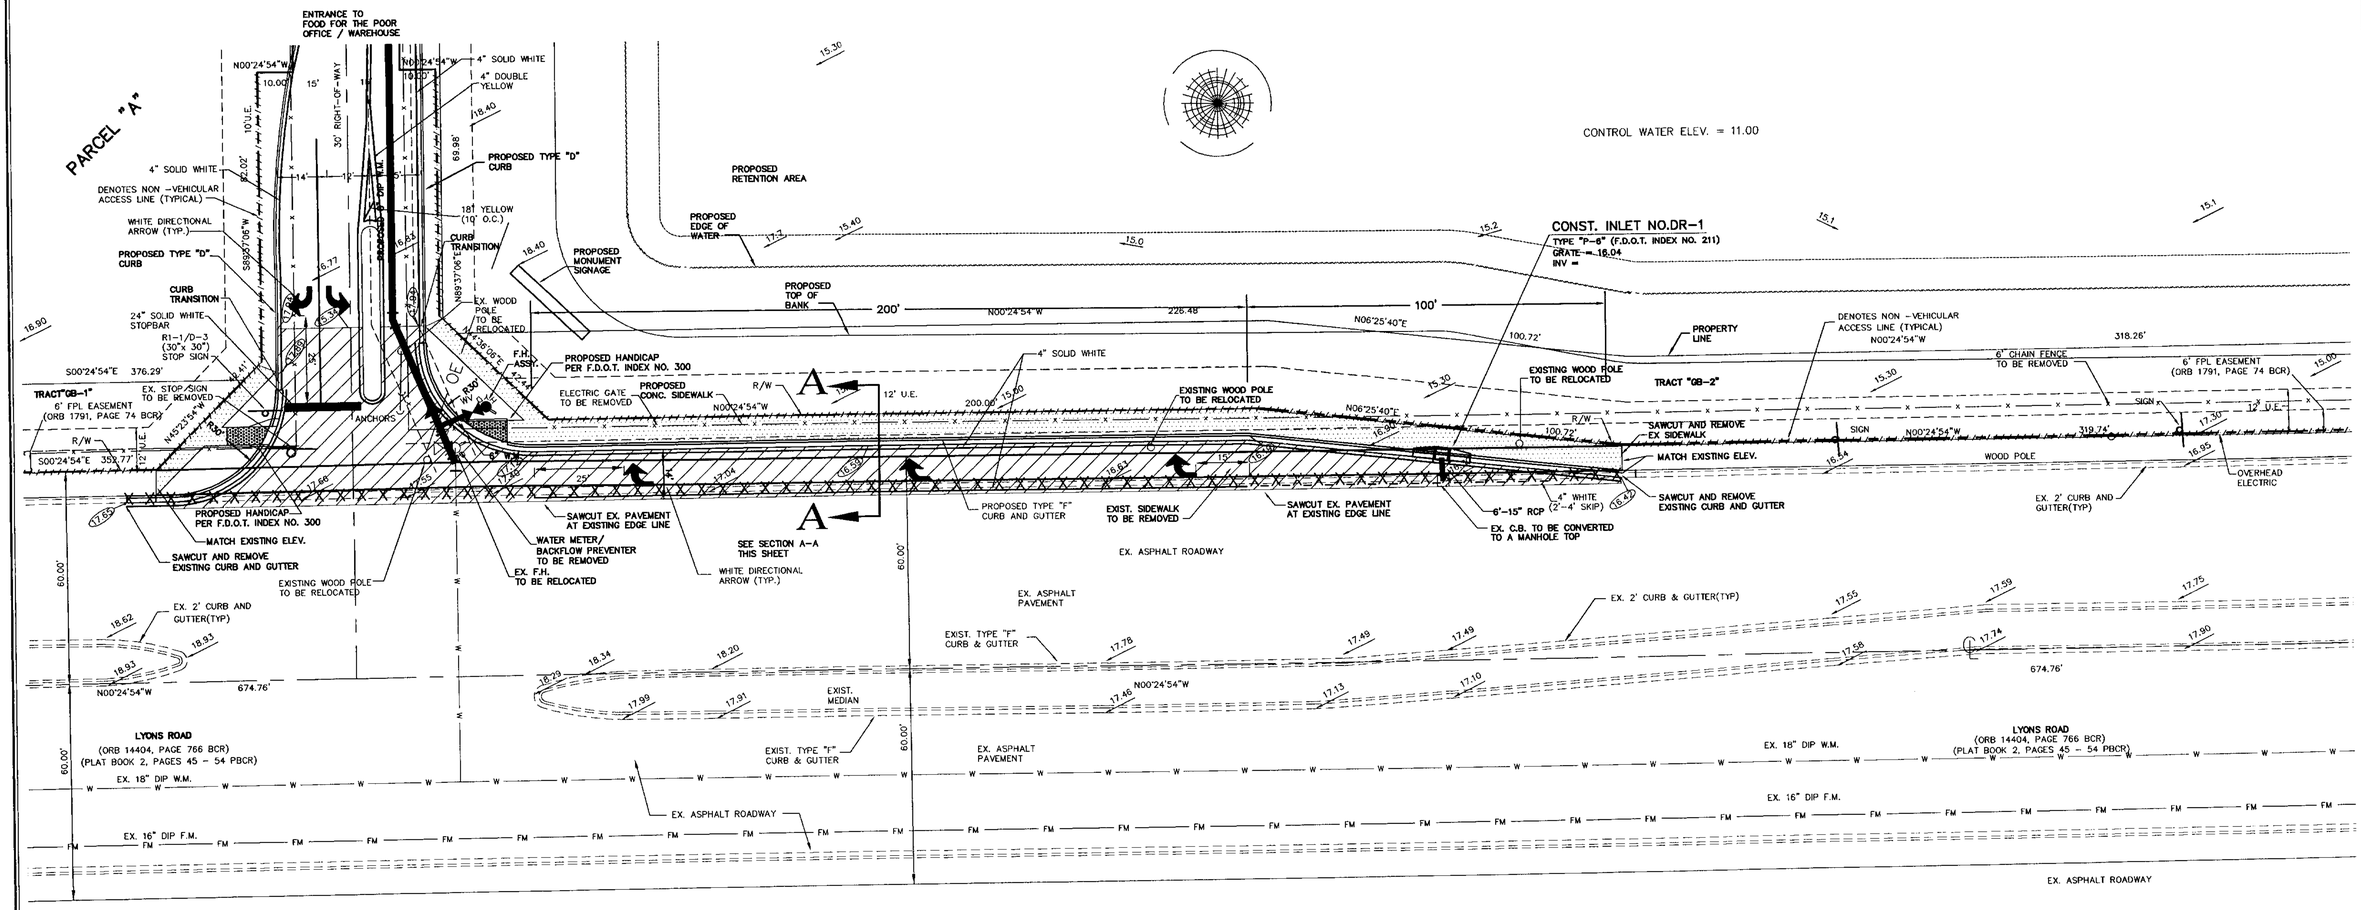

PERMIT SET
MUST BE ON SITE AT ALL TIMES DURING CONSTRUCTION

MATERIAL
ALL MATERIAL USED AND INSTALLATIONS MADE WITHIN THE PUBLIC RIGHT-OF-WAY OR EASEMENTS SHALL BE IN ACCORDANCE WITH BROWARD COUNTY ENGINEERING DIVISION "MINIMUM STANDARDS"

NOTICE
INSPECTION REQUIRED
24 HRS. PRIOR TO COMMENCING ANY WORK IN THE PUBLIC RIGHT-OF-WAY CONTACT THE BROWARD COUNTY ENGINEERING DIVISION AT (954)357-6233 FOR INSPECTION

NOTE
APPROVAL OF THIS PLAN DOES NOT CONSTITUTE A PERMIT FOR CONSTRUCTION. A PERMIT FOR CONSTRUCTION MUST BE OBTAINED FROM THE BROWARD COUNTY ENGINEERING DIVISION PRIOR TO COMMENCING CONSTRUCTION IN THE PUBLIC RIGHT-OF-WAY.

NOTES:
2" TYPE S-I ASPHALT AND 12" LIMEROCK BASE REQUIRED UP TO BRICK PAVERS. INTERIOR ROADWAYS SHALL HAVE 1.5" TYPE S-III ASPHALT WITH 8" LIMEROCK BASE.

THE PROPOSED WATER SERVICE FOR THE TEMPORARY SALES TRAILER SHALL BE INSTALLED PRIOR TO THE CONSTRUCTION OF THE ENTRANCE ROADWAY AND THE WATERMAIN TIE-IN. PAVEMENT FOR EXISTING HILTON ROAD SHALL BE REPLACED PER BROWARD COUNTY STANDARDS.

CONTRACTOR SHALL VERIFY LOCATION OF ALL EXISTING UTILITIES PRIOR TO CONSTRUCTION

CONTRACTOR SHALL VERIFY LOCATION OF ALL COUNTY TRAFFIC SIGNAL INTERCONNECT CABLE. IT SHALL BE THE RESPONSIBILITY OF THE CONTRACTOR TO REPLACE ANY DAMAGED CABLE IN ACCORDANCE WITH THE BROWARD COUNTY TRAFFIC ENGINEERING DIVISION STANDARDS.

TRAFFIC INTERCONNECT CABLE SHALL BE RELOCATED OUTSIDE OF THE PROPOSED TURN LANE PAVEMENT PER THE B.C.T.E. STANDARDS

EROSION AND SEDIMENT CONTROL (PER FDOT STANDARD INDEX No. 102) MUST BE PROVIDED BY CONTRACTOR DURING CONSTRUCTION.

PAVEMENT MARKINGS SHALL BE REFLECTIVE THERMOPLASTIC. USE 5730 TAPE AND E44 ADHESIVE FOR PAVEMENT MARKINGS, ARROWS, LINES, ECT. ON PAVER BLOCKS. ALL R1-1 30"x 30" STOP SIGNS SHALL BE HIGH INTENSITY REFLECTIVE MATERIAL.

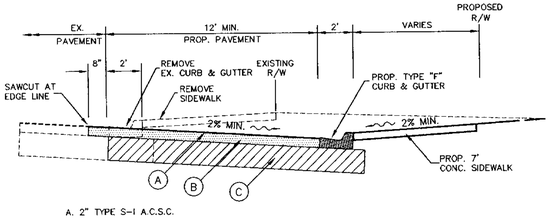

A. 2" TYPE S-I A.C.S.C.

B. 12" COMPACTED LIMEROCK BASE, MIN. % CARBONATE = 70%, MIN. LBR = 100..

C. 12" STABILIZED SUBGRADE, MIN. LBR = 40, COMPACTED TO 98% OF MAX. DENSITY, PER A.A.S.H.T.O. T180

SECTION A-A

n.t.s.

GRAPHIC SCALE

20 0 10 20 40 80

(IN FEET)
1 inch = 20 ft.

NORTH

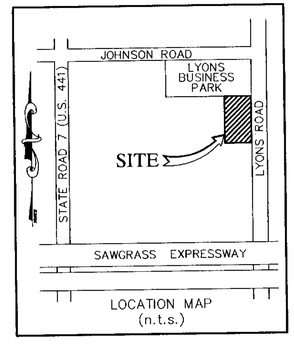

LOCATION MAP
(n.t.s.)

REVISIONS	DATE	BY

CAULFIELD & WHEELER, INC.
CIVIL ENGINEERING - LAND PLANNING
LANDSCAPE ARCHITECTURE - SURVEYING
7501A W. PALMETTO PARK ROAD - SUITE 00A
BOCA RATON, FLORIDA 33433
PHONE (561) 392-1991 / FAX (561) 750-1452

FOOD FOR THE POOR
OFFICE / WAREHOUSE
PROPOSED RIGHT TURN LANE
(LYONS RD - FOOD FOR THE POOR OFFICE/WAREHOUSE)
COCONUT CREEK, FLORIDA

DATE	2/19/04
DRAWN BY	BAH
F.B./ PG.	N/A
SCALE	1"= 20'

JOHN F. WHEELER
PROFESSIONAL ENGINEER
CERT. NO. 25478
STATE OF FLORIDA
ENG NO. EB-0003591
DATE MAY 05 2004

JOB # 3212
SHT.NO. C-13
OF 14 SHEETS

Drawing: Z:\PROJECTS\3212-6-48-42\drawings\ENG plans\3212ENG.dwg,3D SCALE Last Modified: Fri, Apr 23, 2004 - 8:33am