JFS Design Inc.
LANDSCAPE ARCHITECTURE
LC 000393
www.jfsdesignfl.com
jimmy@jfsdesignfl.com
TEL: (954) 441-1862
FAX: (954) 442-8225

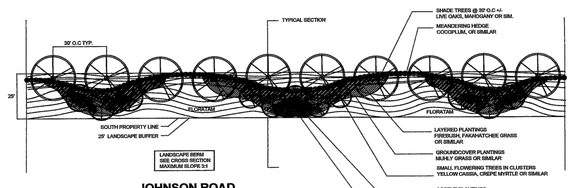

JOHNSON ROAD
PERIMETER LANDSCAPE BUFFER

EXHIBIT M TYPICAL PLAN–JOHNSON RD PERIMETER LANDSCAPE BUFFERS

JOHNSON ROAD PCD

SCALE: 1" = 40'
DATE: OCTOBER 22, 2007

Leigh Robinson Kerr & Associates, Inc.
PLANNING–ZONING–LAND USE
808 E. Las Olas Blvd. – Suite 104
Fort Lauderdale, Florida 33301
(954) 467-6308

AUTOCADLT2000\PROJECTS\2717\PCD\TYP PLAN JOHNSON RD

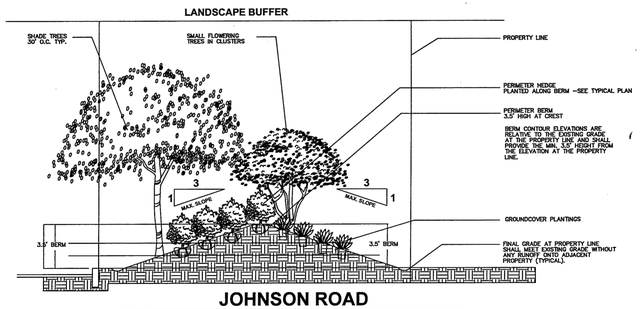

JOHNSON ROAD

TYPICAL SECTION
PERIMETER LANDSCAPE BUFFER

EXHIBIT M–1 *CROSS SECTION*

JOHNSON ROAD PCD

N

SCALE: 1" = 30'
DATE: SEPTEMBER 22, 2004

Leigh Robinson Kerr & Associates, Inc.
PLANNING–ZONING–LAND USE
808 E. Las Olas Blvd. – Suite 104
Fort Lauderdale, Florida 33301
(954) 467-6308

AUTOCADLT2000\PROJECTS\2427\typSECT

JOHNSON ROAD PCD BUFFER

FILE: X:\Projects\12-81-COCONUT CK-SUNTECH\12-81-LANDSCAPE PLANS.dwg
PLOT DATE: 3/4/2013 1:50 PM BY: James F. Socash
LAYOUT: [L-4]

Sun-Tech Engineering, Inc.
Engineers - Planners - Surveyors
1600 West Oakland Park Boulevard
Ft. Lauderdale, FL 33311
www.suntecheng.com
Certificate of Auth. # 7097
Phone (954)777-3123
Fax (954)777-3114

REVISIONS

NO.	DATE:	DESCRIPTION

JOHNSON TECHNOLOGY CENTER
FORTS
CITY OF COCONUT CREEK FLORIDA
SITE PLAN

DATE: Mar. 2013
SCALE: AS SHOWN
DESIGNED BY: M.G.
DRAWN BY: A.E.V.
JOB NUMBER 12-3516
SHEET No. L-4
SEAL
JAMES F. SOCASH
RLA # 0001132