UNIT TYPES:

FLOOR	2	3	4	5	6	TOTAL
STUDIO (STANDARD/CONNECTOR)	12	12	12	12	12	60
ACCESSIBLE STUDIO	1	1	1	1	1	5
STUDIO QQ	1	1	1	1	1	5
ONE BEDROOM	3	3	3	3	3	15
ONE BEDROOM QQ	2	1	2	2	2	9
ONE BEDROOM QQ ACCESSIBLE	0	1	0	0	0	1
TWO BEDROOM	2	2	2	1	2	9
TWO BEDROOM ACCESSIBLE	0	0	0	1	0	1
TOTAL	21	21	21	21	21	105

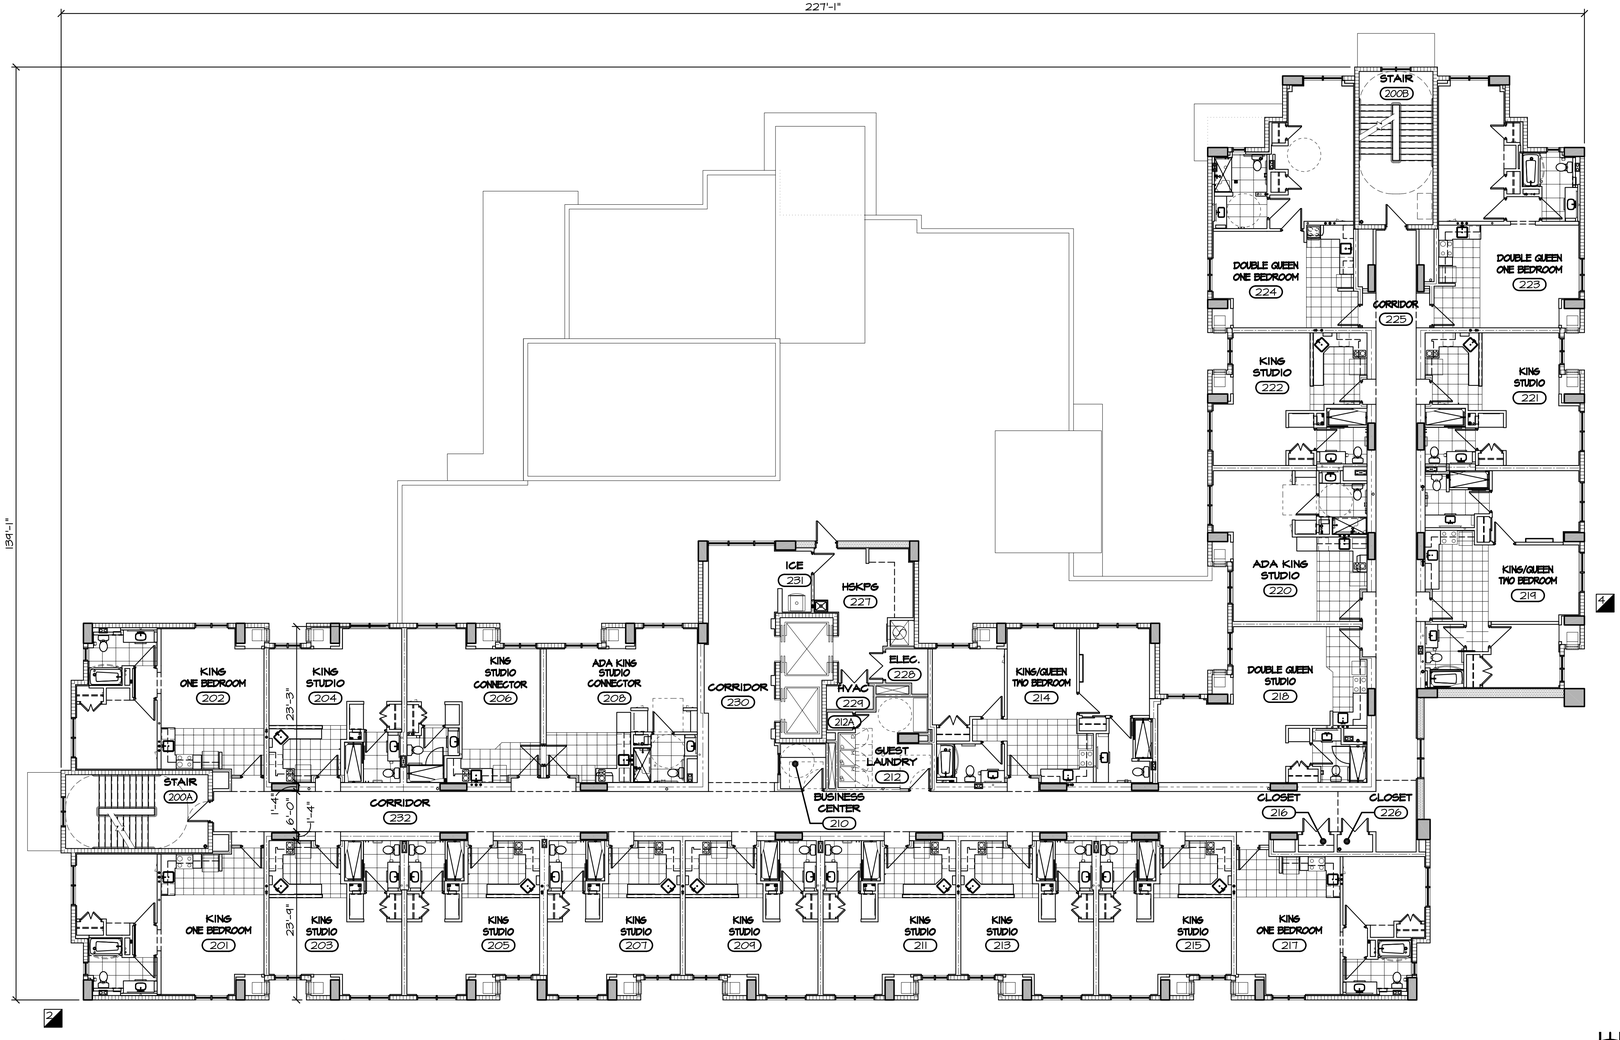

TYPICAL UPPER FLOOR PLAN (2-6)

3/32"=1'-0"

anderson architecture, inc.

399 CAMINO GARDENS BLVD.
SUITE 202
BOCA RATON, FLORIDA 33432

V: 561.362.0220

www.andersonarchitecture.com

consultant:

Digitally signed by ERIC ANDERSON AR10628
Date: 2016.10.26 09:57:05-04'00'

STATE OF FLORIDA — ERIC ANDERSON — AR0010628 — REGISTERED ARCHITECT

A Site Plan Approval for:
RESIDENCE INN BY MARRIOTT
State Road 7
Coconut Creek, Florida

revision:	date
DRC REVISIONS	05.02.16
DRC REVISIONS	09.21.16
DRC REVISIONS	10.25.16

commission: 14-030
principal: ERIC ANDERSON
project manager: CH
file name: 4030-SPA-220-FP
date: 02-23-16
title: TYPICAL UPPER FLOOR PLAN

220

of: 8 A

AA C001997