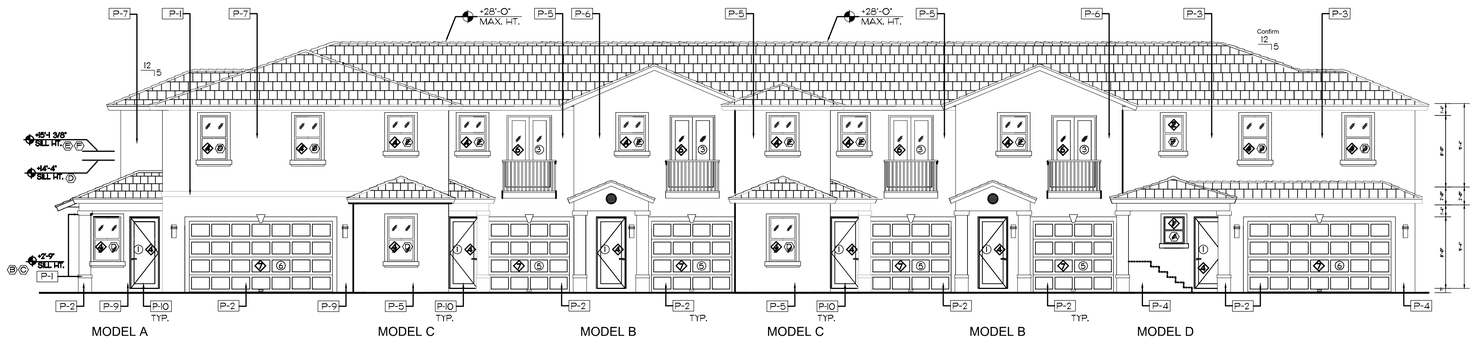

FRONT ELEVATION- 6 UNIT BUILDING

Scale: 1/8" = 1'-0"

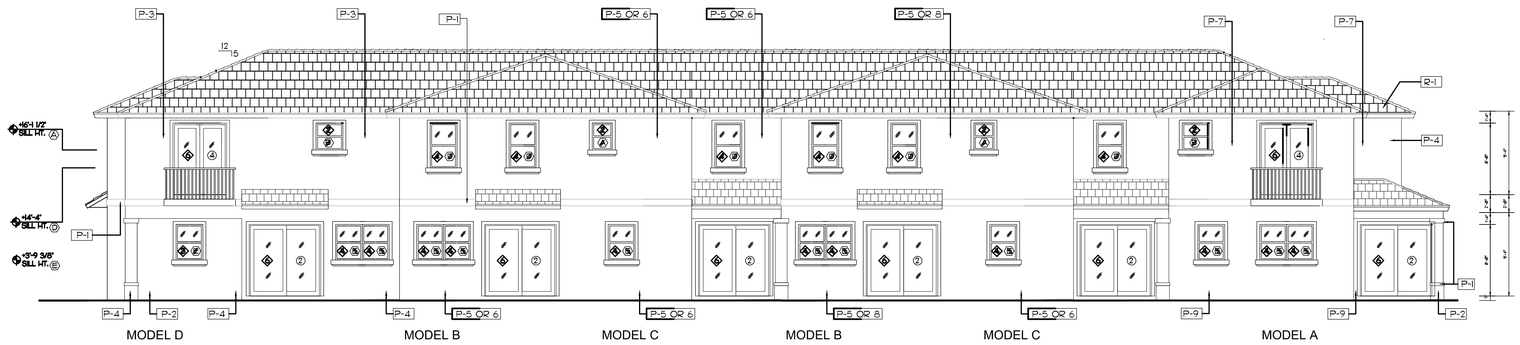

REAR ELEVATION- 6 UNIT BUILDING

Scale: 1/8" = 1'-0"

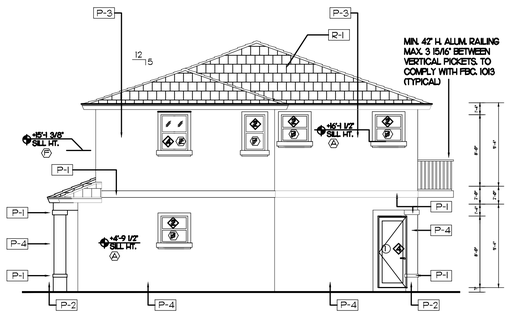

SIDE ELEVATION- (MODEL D)

Scale: 1/8" = 1'-0"

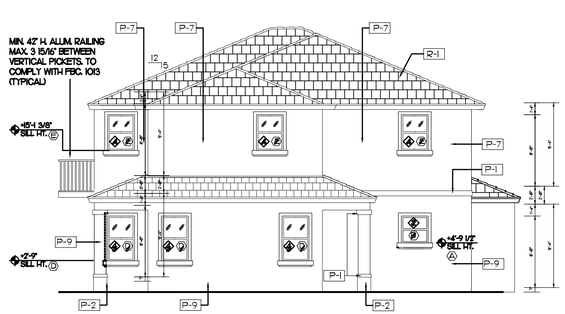

SIDE ELEVATION- (MODEL A)

Scale: 1/8" = 1'-0"

EXTERIOR FINISH SCHEDULE	
MARK:	DESCRIPTION:
P-1	LIGHT TEXTURE STUCCO PAINTED SW-6105 SNOWFALL WHITE
P-2	LIGHT TEXTURE STUCCO PAINTED AP-HCO FRENCH PRESS
P-3	LIGHT TEXTURE STUCCO PAINTED 2932-HO MYSTIC BRIDGE
P-4	LIGHT TEXTURE STUCCO PAINTED 2932-HO ARIZONA TAN
P-5	LIGHT TEXTURE STUCCO PAINTED 2932-HO PILTERED SUNLIGHT
P-6	LIGHT TEXTURE STUCCO PAINTED 2932-HO STEAM
P-7	LIGHT TEXTURE STUCCO PAINTED 2932-HO IRON CHEAST
P-8	LIGHT TEXTURE STUCCO PAINTED 2932-HO DESERT TAN
P-9	LIGHT TEXTURE STUCCO PAINTED 2932-HO CORK
EH	ENTEGRA ROOF TILE TRADITIONAL TILE COLLECTION: TEXTURE: SLATE LIKE CEDAR TAN W/ BLACK AND BROWN ANTIQUE.
FRENCH DOORS/ SLIDING DOORS (WINDOWS)	ALUMINUM FRAME W/ IMPACT GLASS

NOTE ALL PAINT COLORS ARE BENJAMIN MOORE.
NOTE ALL STUCCO WALLS ARE LIGHT TEXTURE.
ALL TRIM IS SMOOTH.
NOTE ALL ALUMINUM WINDOW AND DOOR FRAMES TO BE BRONZE FINISH.
NOTE ALL RAILINGS ARE TO HAVE BLACK FINISH.
NOTE ALL BALCONY SOFFITS ARE TO BE ALUMINUM WITH WHITE FINISH.

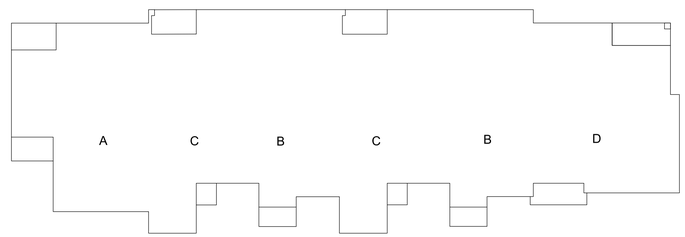

KEY PLAN- 6 UNIT BLDG.

structural systems, inc.
George A. Hegedus, P. E., S. I., M.A.S.C.E.
President
440 East Sample Road, Suite 207, Pompano Bch., FL 33064
T: 954-781-5399 F: 954-781-0806 C: 954-593-2894
george@structuralsi.com Broward County CBE & SBE Vendor

Digitally signed by George A. Hegedus, P.E., S.I.
DN: cn=George A. Hegedus, P.E., S.I., o=Structural Systems, Inc., ou, email=george@structuralsi.com, c=US
Date: 2016.08.19 13:35:03 -04'00'

REVISIONS	BY	DATE
PROGRESS PLANS	GAH	04-22-16

TYPICAL 6 UNIT BUILDING IN THE PINES

COCONUT CREEK, FL

GEORGE ANTHONY HEGEDUS LICENSE No. 55477 STATE OF FLORIDA PROFESSIONAL ENGINEER

JOB#: 2016

AUGUST 18, 2016
George A. Hegedus P. E., S.I.

structural systems, inc.
440 East Sample Road, Ste. 207, Pompano Bch Fl. 33064
T: 954-781-5399 F: 954-781-0806 PE 55477 CA 8417
S 7002833, www.structuralsi.com

A-13

E:\Memo\In the Pines\8-16-16 zoning submittal\updated floor plans sheets (1) (2).dwg, 8/19/2016 12:54:37 PM, DWG To PDF.pc3