	REVISIONS	BY	DATE
1	PROGRESS PLANS	GAH	04-22-16

TYPICAL 7 UNIT BUILDING IN THE PINES

COCONUT CREEK, FL

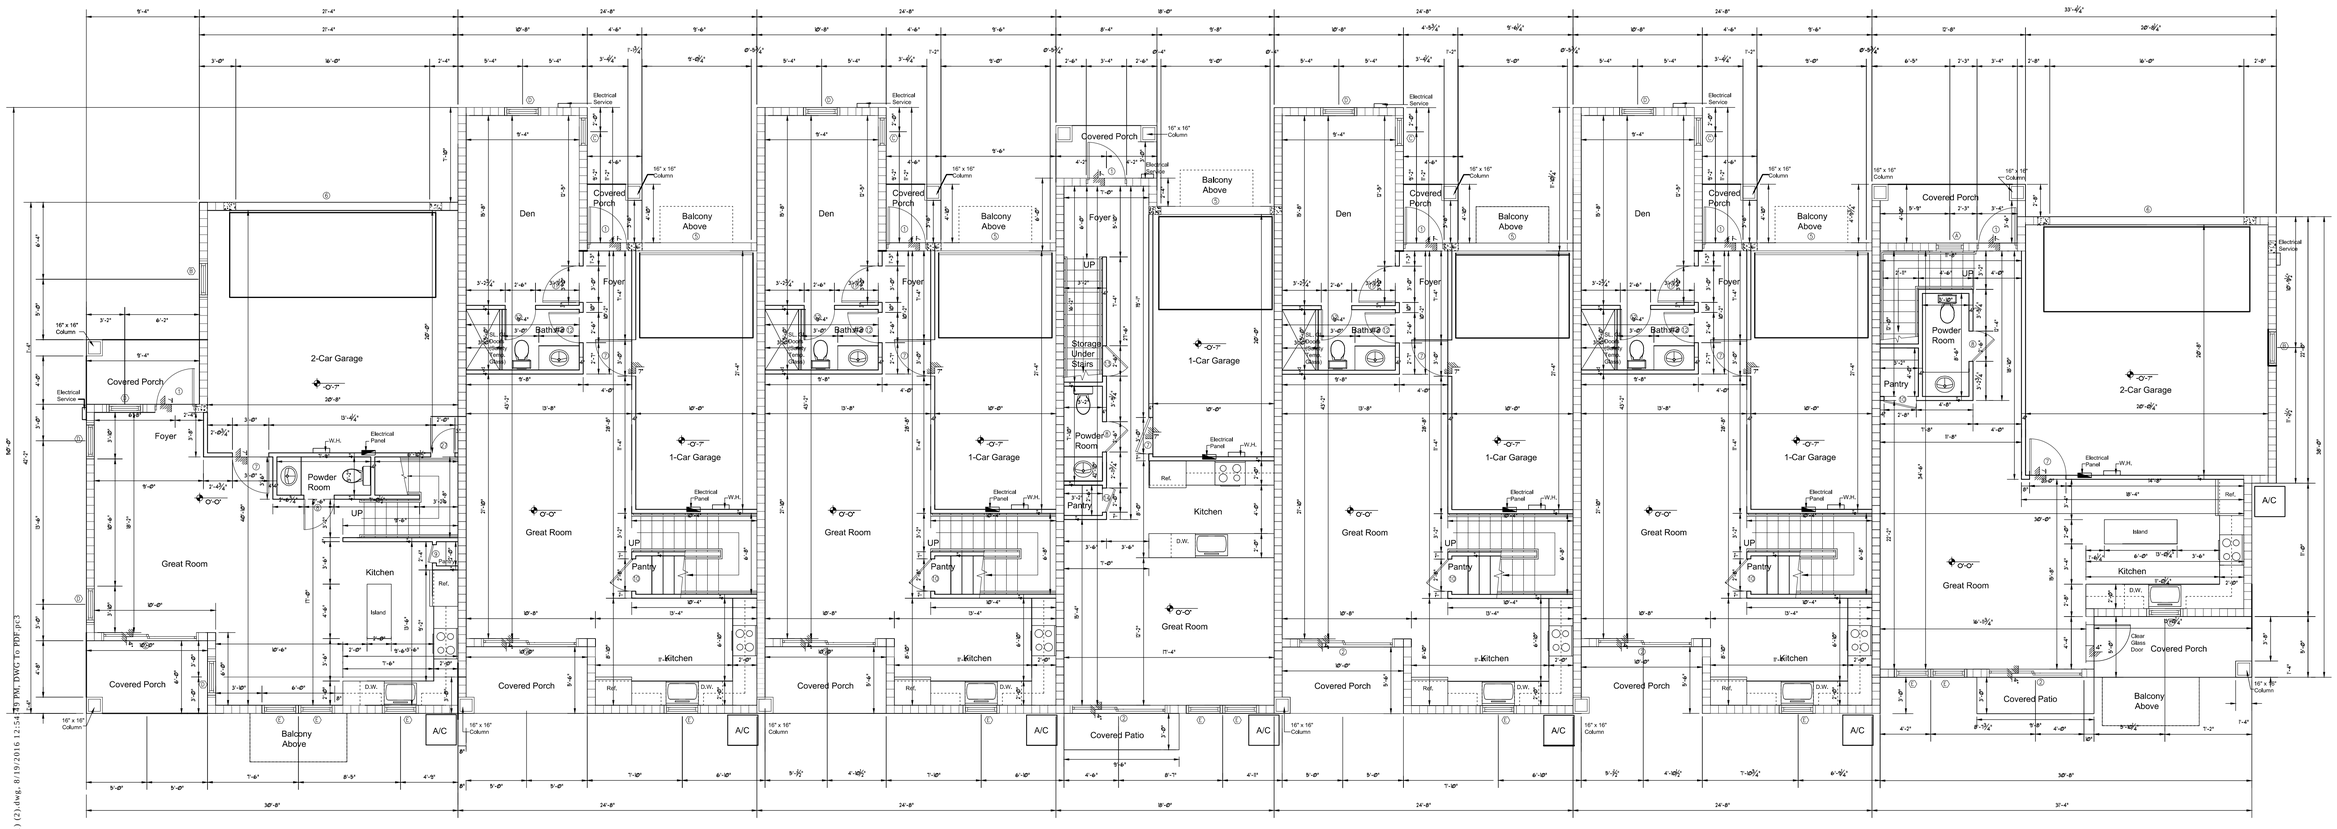

MODEL A- FIRST FLOOR | MODEL C- FIRST FLOOR | MODEL C- FIRST FLOOR | MODEL B- FIRST FLOOR | MODEL B- FIRST FLOOR | MODEL B- FIRST FLOOR | MODEL D- FIRST FLOOR

FIRST FLOOR - 7 UNIT BLDG.

structural systems, inc.
George A. Hegedus, P. E., S. I., M.A.S.C.E.
President
440 East Sample Road, Suite 207, Pompano Bch., FL 33064
T: 954-781-5399 F: 954-781-0806 C: 954-593-2894
george@structuralsi.com Broward County CBE & SBE Vendor

Digitally signed by George A. Hegedus, P.E., S.I.
DN: cn=George A. Hegedus, P.E., S.I., o=Structural Systems, Inc., ou, email=george@structuralsi.com, c=US
Date: 2016.08.19 13:36:54 -04'00'

GEORGE ANTHONY HEGEDUS LICENSE No. 55477 STATE OF FLORIDA PROFESSIONAL ENGINEER

JOB#: 2016

AUGUST 18, 2016
George A. Hegedus P. E., S.I.

structural systems, inc.
440 East Sample Road, Ste 207, Pompano Bch Fl. 33064
T: 954-781-5399 F: 954-781-0806 PE 55477 CA 8417
SI 7002833. www.structuralsi.com

A-19

E:\Ikenow in the Pines\8-16-16 zoning submittal\updated floor plans sheets (1) (2).dwg, 8/19/2016 12:54:17 PM, DWG To PDF.pc3