REVISIONS	BY	DATE
PROGRESS PLANS	GAH	04-22-16

TYPICAL 7 UNIT BUILDING IN THE PINES
COCONUT CREEK, FL

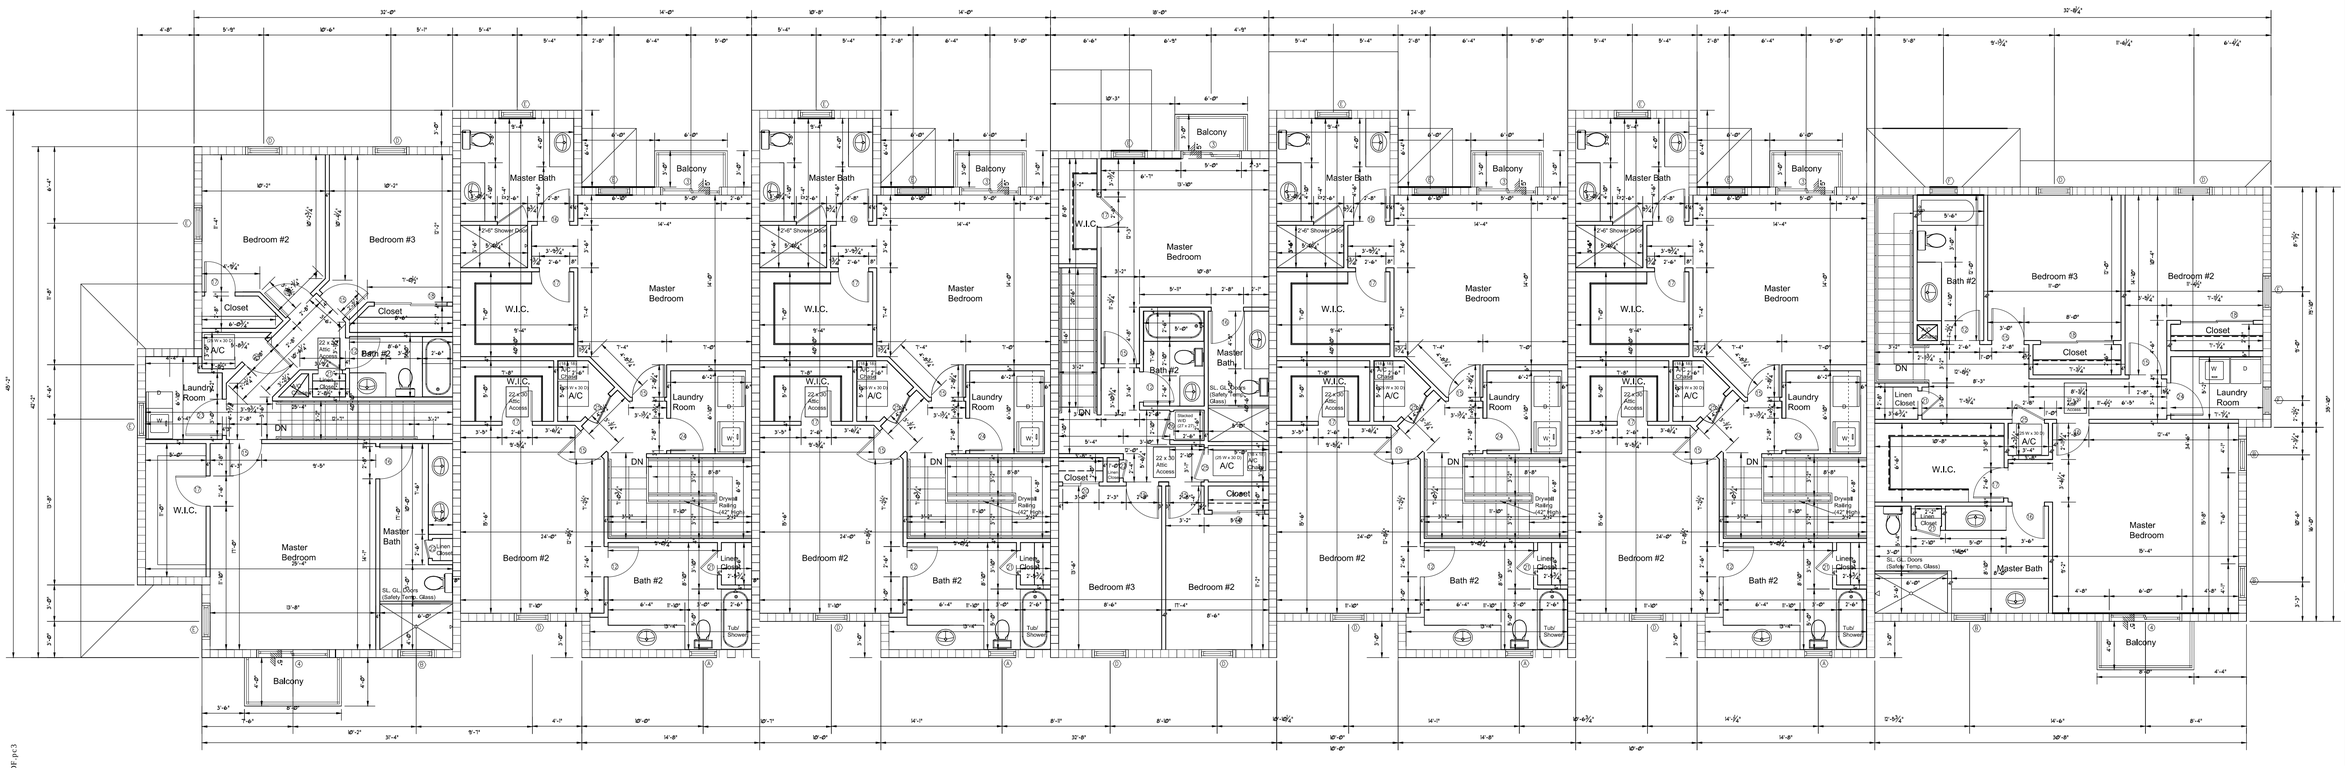

MODEL A- SECOND FLOOR

MODEL C- SECOND FLOOR

MODEL C- SECOND FLOOR

MODEL B- SECOND FLOOR

MODEL B- SECOND FLOOR

MODEL B- SECOND FLOOR

MODEL D- SECOND FLOOR

SECOND FLOOR - 7 UNIT BLDG.

GEORGE ANTHONY HEGEDUS
LICENSE
No. 55477
STATE OF FLORIDA
PROFESSIONAL ENGINEER

JOB#: 2016

AUGUST 18, 2016
George A. Hegedus P. E., S.I.

structural systems, inc.
440 East Sample Road, Ste 207, Pompano Bch FL 33064
T: 954-781-5399 F: 954-781-0806 PE 55477 CA 8417
SI 7002833, www.structuralsi.com

structural systems, inc.
George A. Hegedus, P. E., S. I., M.A.S.C.E.
President
440 East Sample Road, Suite 207, Pompano Bch., FL 33064
T: 954-781-5399 F: 954-781-0806 C: 954-593-2894
george@structuralsi.com Broward County CBE & SBE Vendor

Digitally signed by George A. Hegedus, P.E., S.I.
DN: cn=George A. Hegedus, P.E., S.I., o=Structural Systems, Inc., ou, email=george@structuralsi.com, c=US
Date: 2016.08.19 13:37:11 -04'00'

A-20

E:\klemow\In the Pines\8-16-16 zoning submittal\updated floor plans sheets (1) (2).dwg, 8/19/2016 12:54:51 PM, DWG To PDF.pc3