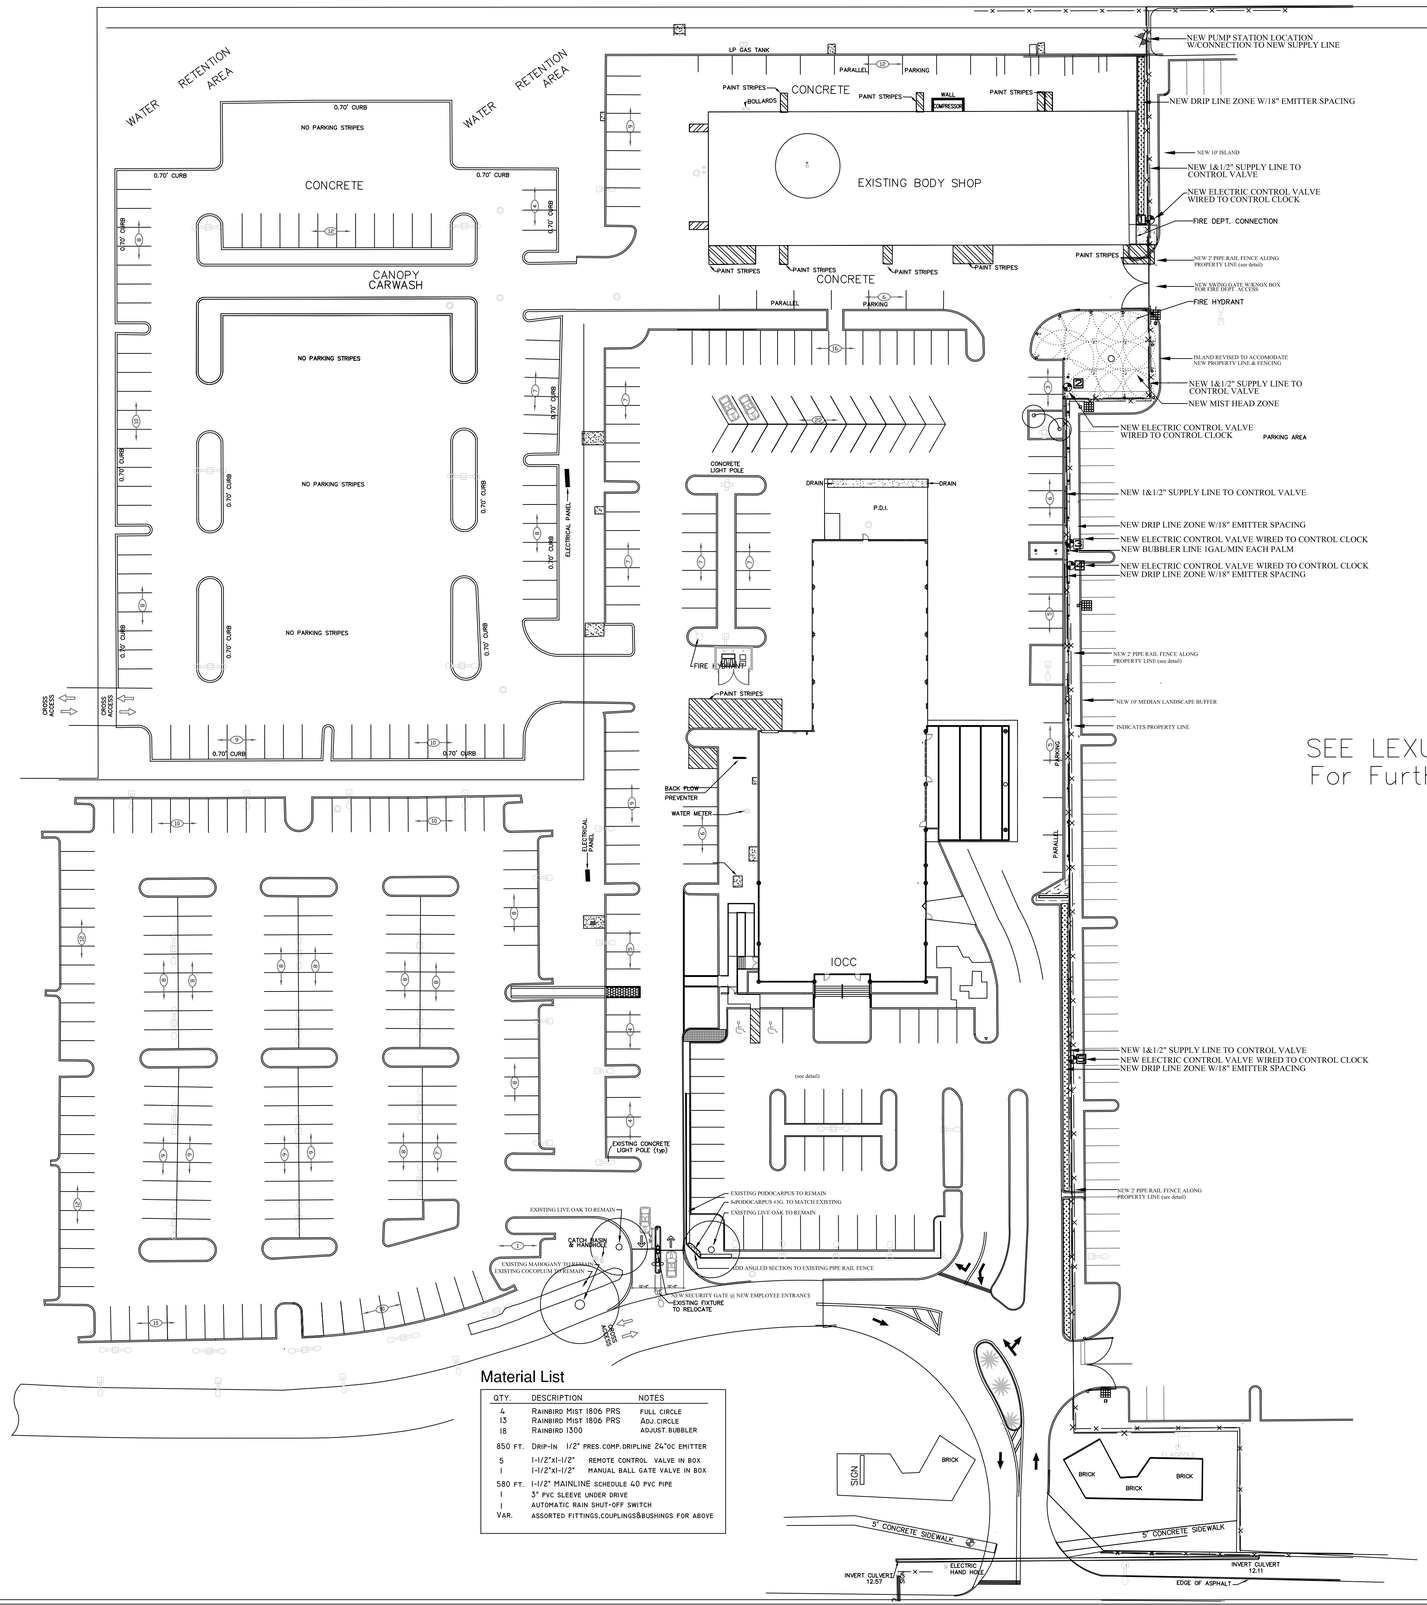

Material List

QTY.	DESCRIPTION	NOTES
4	RAINBIRD MIST 1806 PRS	FULL CIRCLE
13	RAINBIRD MIST 1806 PRS	ADJ. CIRCLE
18	RAINBIRD 1300	ADJUST. BUBBLER
850 FT.	DRIP-IN 1/2" PRES. COMP. DRIPLINE 24"oc EMITTER	
5	1-1/2"x1-1/2" REMOTE CONTROL VALVE IN BOX	
1	1-1/2"x1-1/2" MANUAL BALL GATE VALVE IN BOX	
580 FT.	1-1/2" MAINLINE SCHEDULE 40 PVC PIPE	
1	3" PVC SLEEVE UNDER DRIVE	
1	AUTOMATIC RAIN SHUT-OFF SWITCH	
VAR.	ASSORTED FITTINGS, COUPLINGS & BUSHINGS FOR ABOVE	

North

Irrigation Plan

SCALE: 1" = 40'-0"

FLA # 1331

SEAL:

REVISIONS:

5/24/08 Per Lexus Plan

TITLE: IRRIGATION PLAN

SCALE: 1" =40'-0"

DATE: 12 MAY 07

DRAWN: RMF

CHECKED: BF

IR.1 OF 2

PROJECT:

INFINITI of COCONUT CREEK
Sample Road
Coconut Creek, Florida

BOB FLECK
Landscape Architect
309 Pilgrim Road
W. Palm Beach, FL. 33405
561-301-7298
e-m:bobfleck@earthlink.net