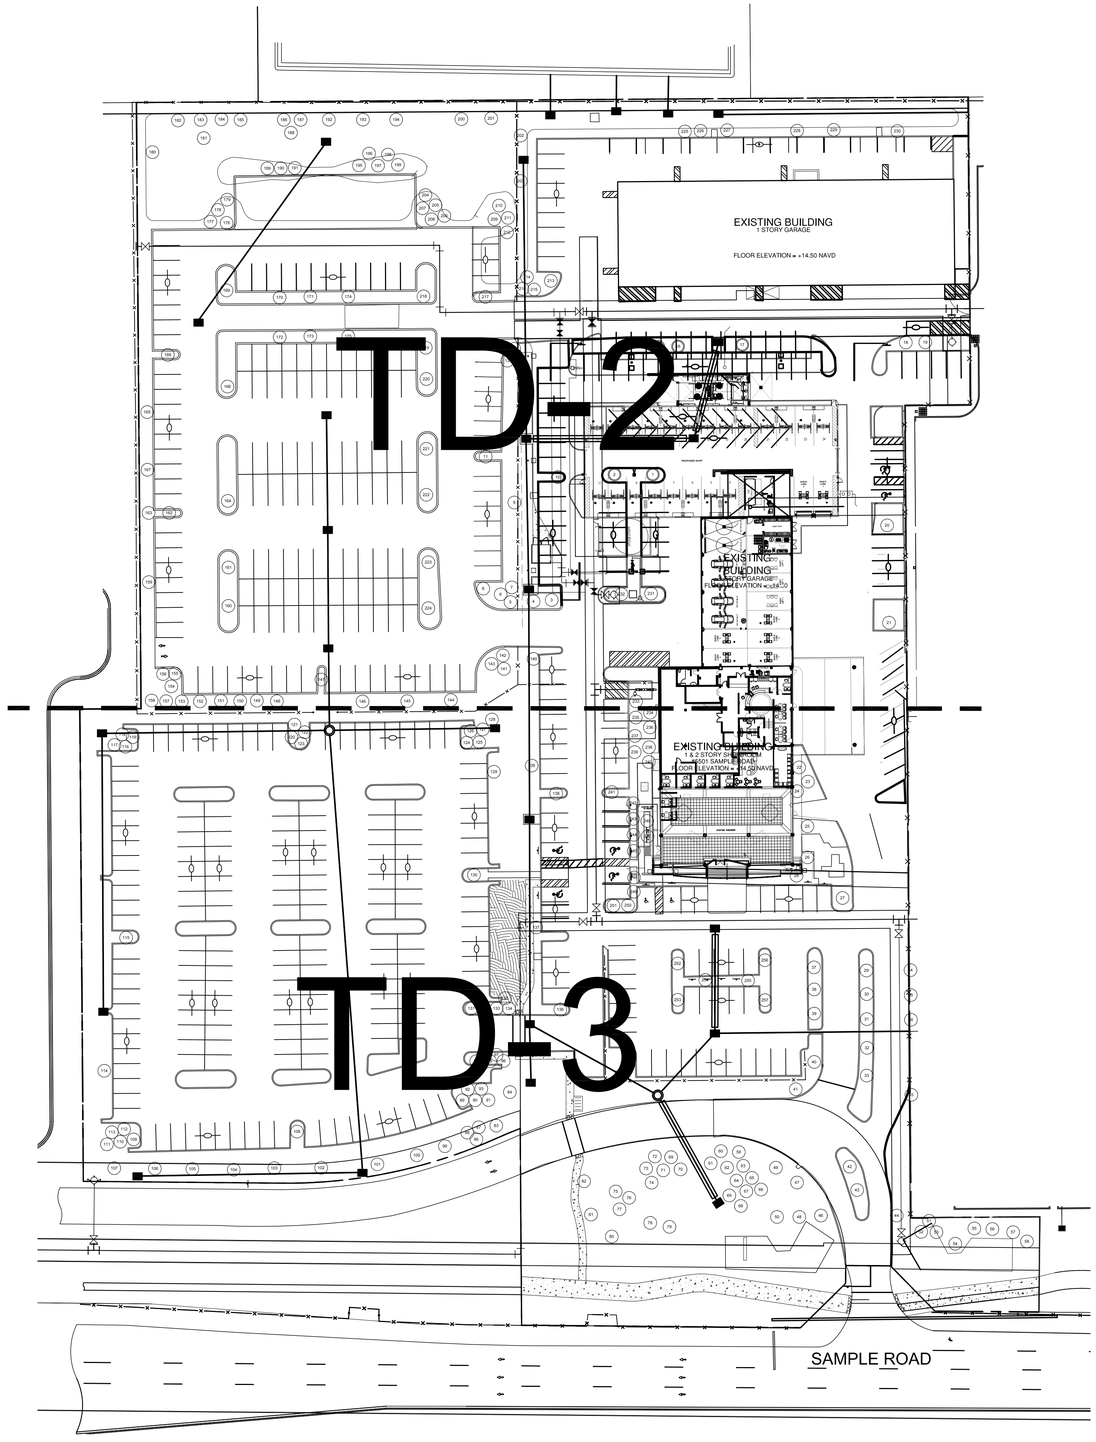

TREE DISPOSITION INDEX

Scale: N.T.S.

NORTH

SYMBOL LEGEND

(#x) Tree to Remain

(#x) Tree to Relocate

WITKIN HULTS DESIGN GROUP
301 South 21st Avenue Hollywood, Florida
phone: 954.923.9681 facsimile: 954.923.9689
www.witkindesign.com

Project:

INFINITI DEALERSHIP

Coconut Creek, Florida

TREE DISPOSITION INDEX

Revisions:	Date:	By:
1) City Comments	02.16.2017	LD
2) DRC Comments	06.13.2017	LD
3) DRC Review #3	10.13.2017	LD

Seal:

Andrew Witkin, FASLA, Member #6889

Digitally signed by Andrew Witkin
DN: c=US, st=Florida, l=Hollywood, o=Witkin Hults Design Group, cn=Andrew Witkin, email=andyw@witkindesign.com
Date: 2018.01.04 09:46:32 -05'00'

100 % SUBMITTAL

Drawing: Tree Disposition Index

Date: 02/14/2017

Scale: See Left

Drawn by: LD

Sheet No.:

TD-1

Cad Id.: 2016-108