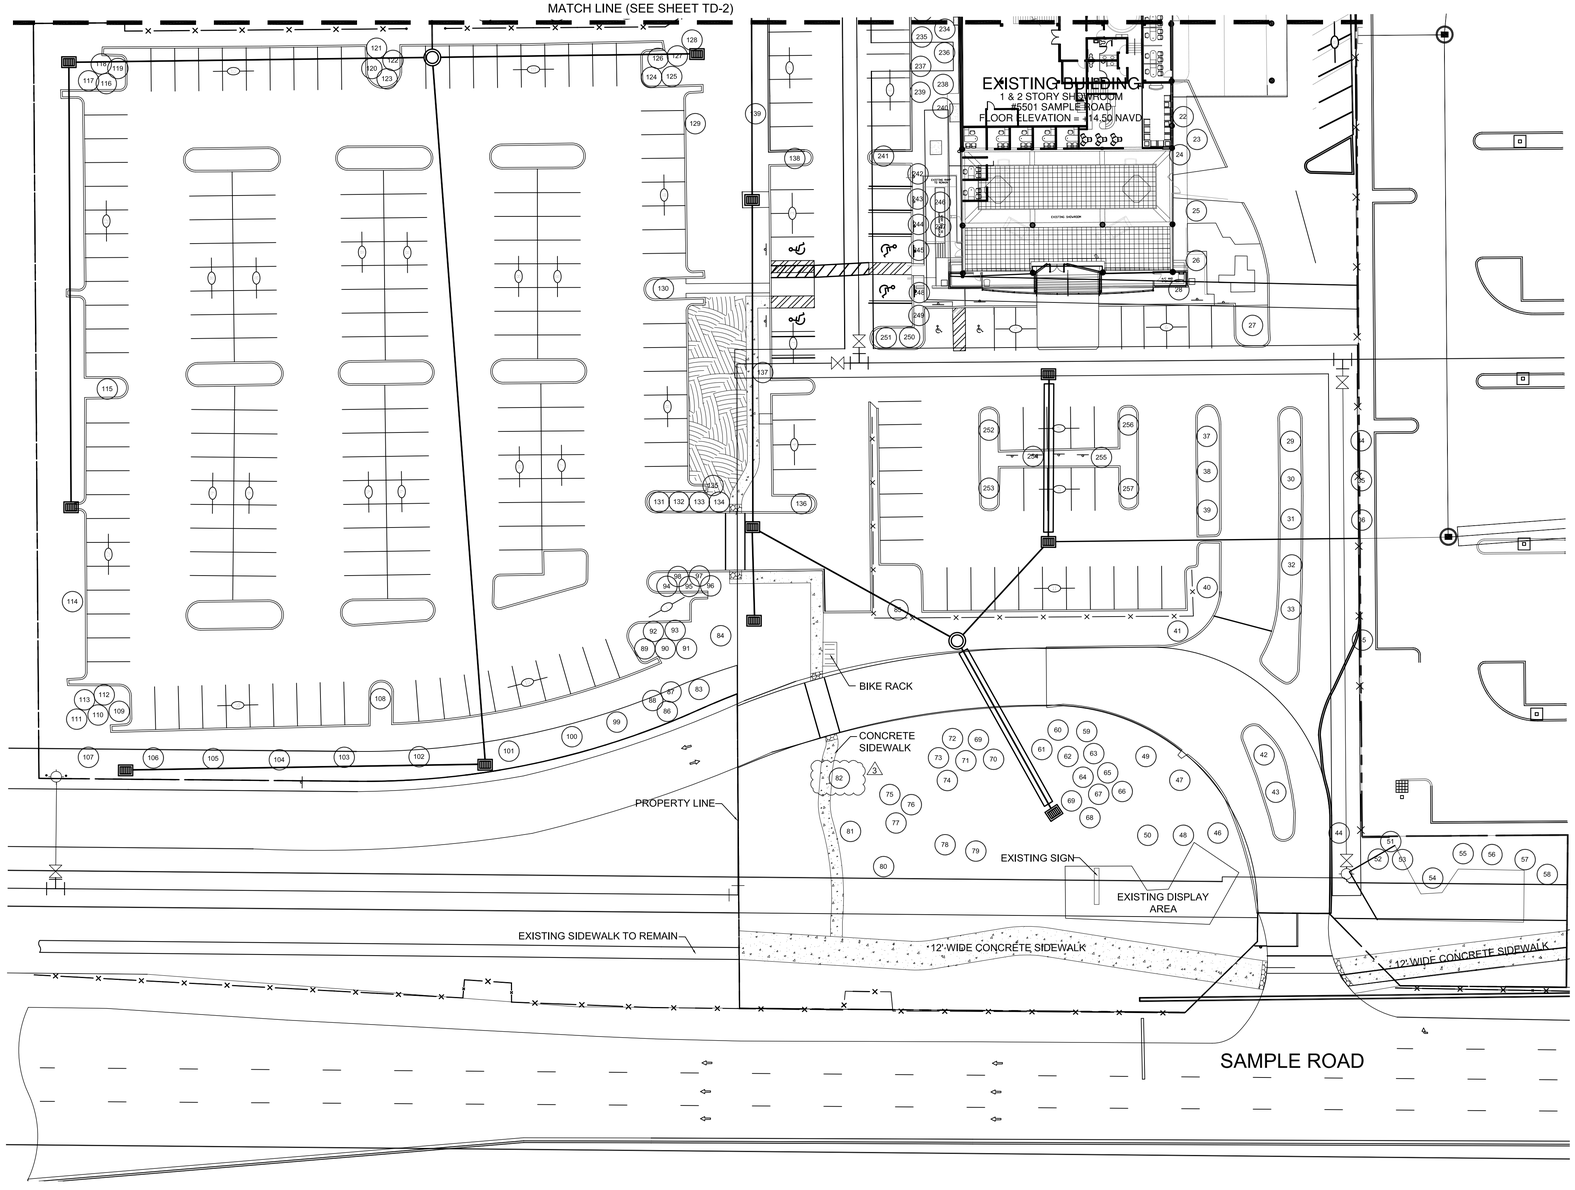

TREE DISPOSITION PLAN

Scale: 1"=30'-0"

NORTH

SYMBOL LEGEND

(#x) Tree to Remain

(#x) Tree to Relocate

WITKIN HULTS DESIGN GROUP, Inc.
301 South 21st Avenue Hollywood, Florida
phone: 954.923.9681 facsimile: 954.923.9689
www.witkindesign.com

Project:

INFINITI DEALERSHIP

Coconut Creek, Florida

TREE DISPOSITION PLAN

Revisions:	Date:	By:
1) City Comments	09.16.2017	LD
2) DRC Comments	09.13.2017	LD
3) DRC Review #3	10.13.2017	LD

Seal:

Andrew Witkin

Digitally signed by Andrew Witkin
DN: c=US, st=Florida, l=Hollywood, o=Witkin Hults Design Group, cn=Andrew Witkin, email=andyw@witkindesign.com
Date: 2018.01.04 09:47:28 -05'00'

Lic. # LA 0666669
Member A.S.L.A.

Drawing: Tree Disposition Plan

Date: 02/14/2017

Scale: See Left

Drawn by: LD

Sheet No.:

TD-3

Cad Id.: 2016-108

100 % SUBMITTAL

K:\2016\Coconut Creek\Infiniti Coconut Creek 2016.108\Tree Disposition\2017.10.13\Infiniti Coconut Creek_TDwing 10.13. 2017