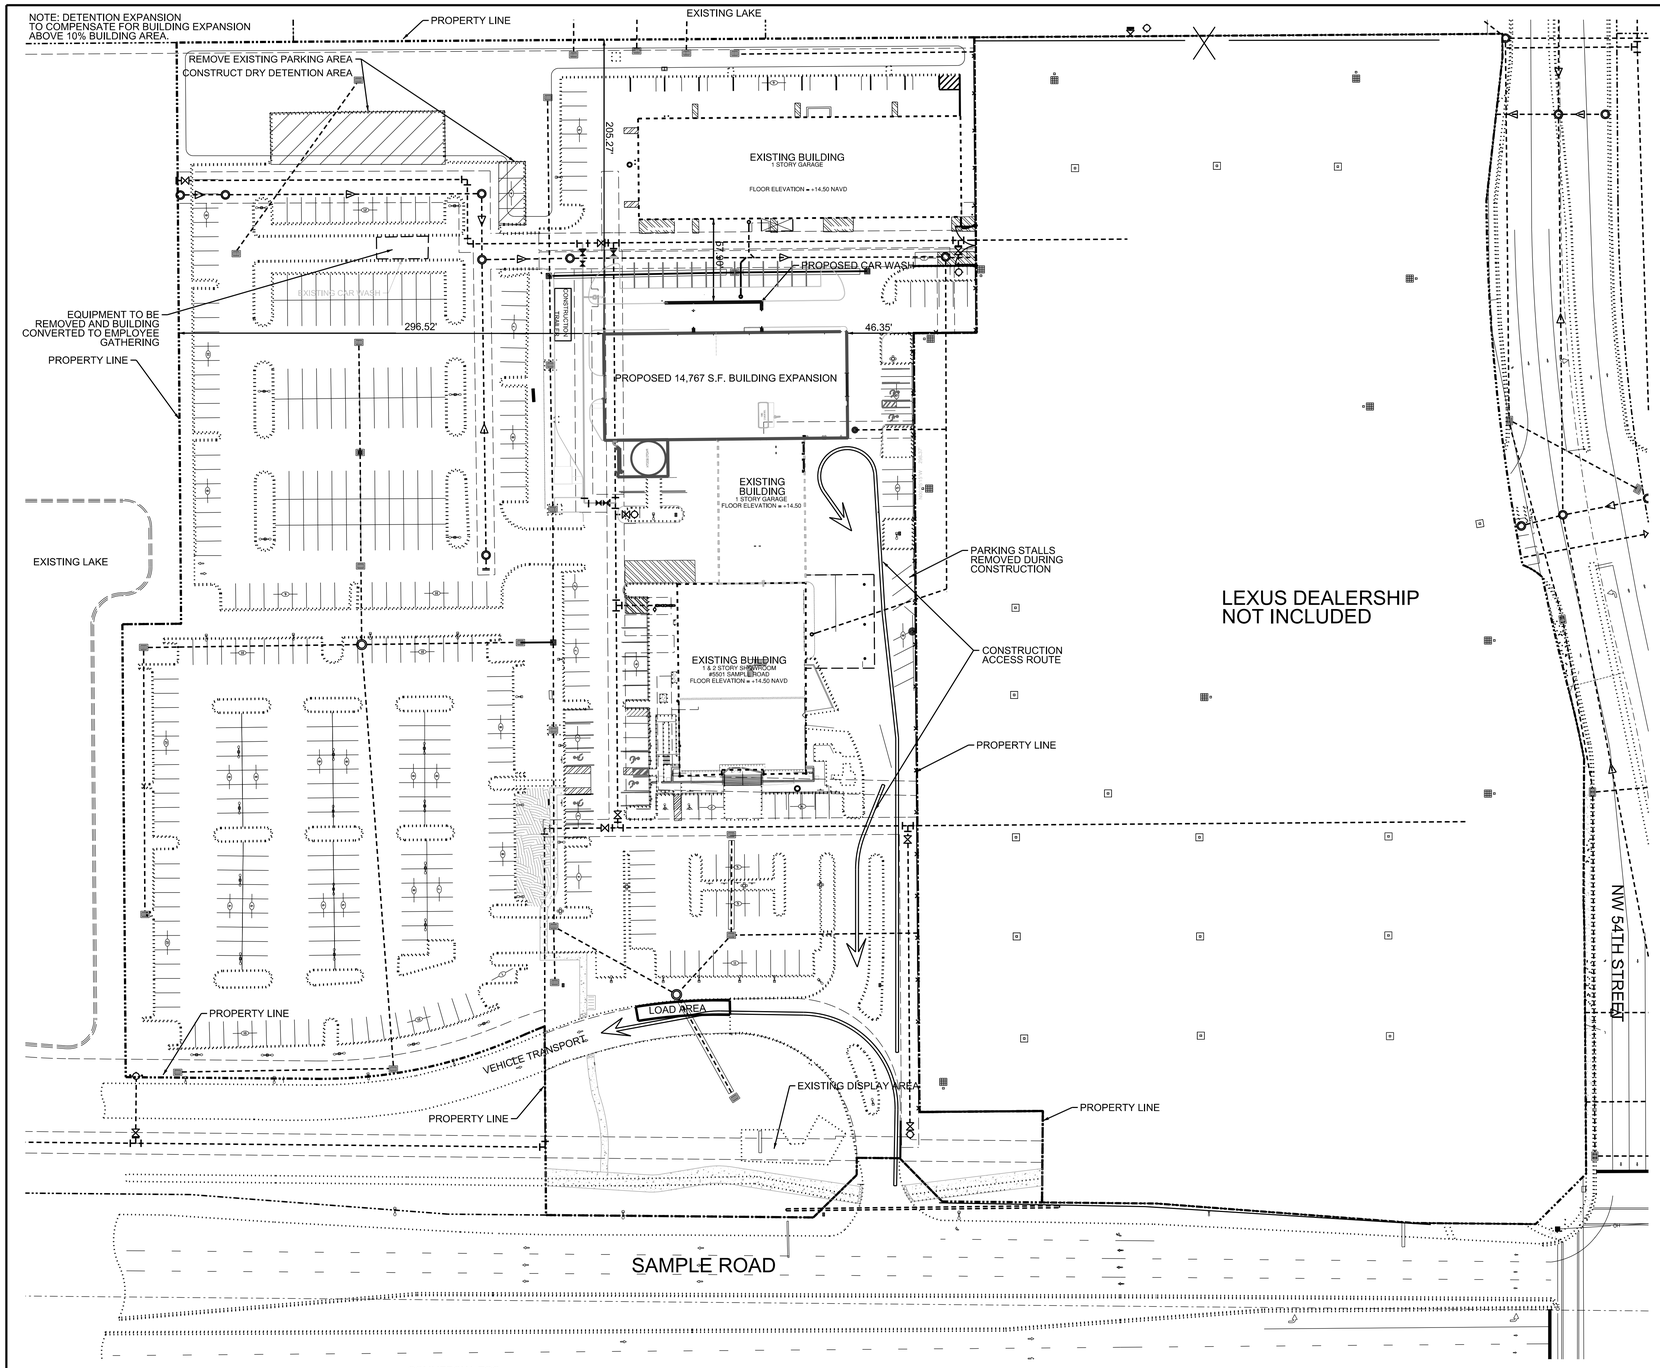

N

0 50 100

FEET

SCALE: 1"=50'

LEDGEND

- LIGHT POLE
- FPL TRANSFORMER
- HANDICAP STALL
- SIGN
- PERVIOUS SIDEWALK
- CONCRETE SIDEWALK
- PROPOSED PAVEMENT

2/20/2017

NO.	DATE	BY	REVISIONS	NO.	DATE	BY	REVISIONS
1	2/20/17	JMH	REVISE PER DRC COMMENTS				

Designed by: JH Date: 3/16
Drawn by: AZ Date: 3/16
Checked by: JH Date: 3/16

HSQ GROUP, INC.
Engineers · Planners · Surveyors
1489 West Palmetto Park Road, Suite 340
Boca Raton, Florida 33486 · 561.392.0221
C26258 · LB7924

INFINITI OF COCONUT CREEK

TRUCK ACCESS ROUTE

SCALE: 1" = 50'
PROJECT NUMBER: 1604-27
SHEET NUMBER: TA-1

Date: 2/20/2017
Approved by: JAY HUEBNER, P.E.
Registered Engineer in the State of Florida

Jay Huebner

Digitally signed by Jay Huebner
DN: c=US, st=Florida, l=Boca Raton, o=Hsq Group, cn=Jay Huebner, email=jay@hsqgroup.net
Date: 2017.02.21 18:27:03 -05'00'

J:\1604-27 Infiniti of Coconut Creek\drawings\site plan\150215-fire.dgn