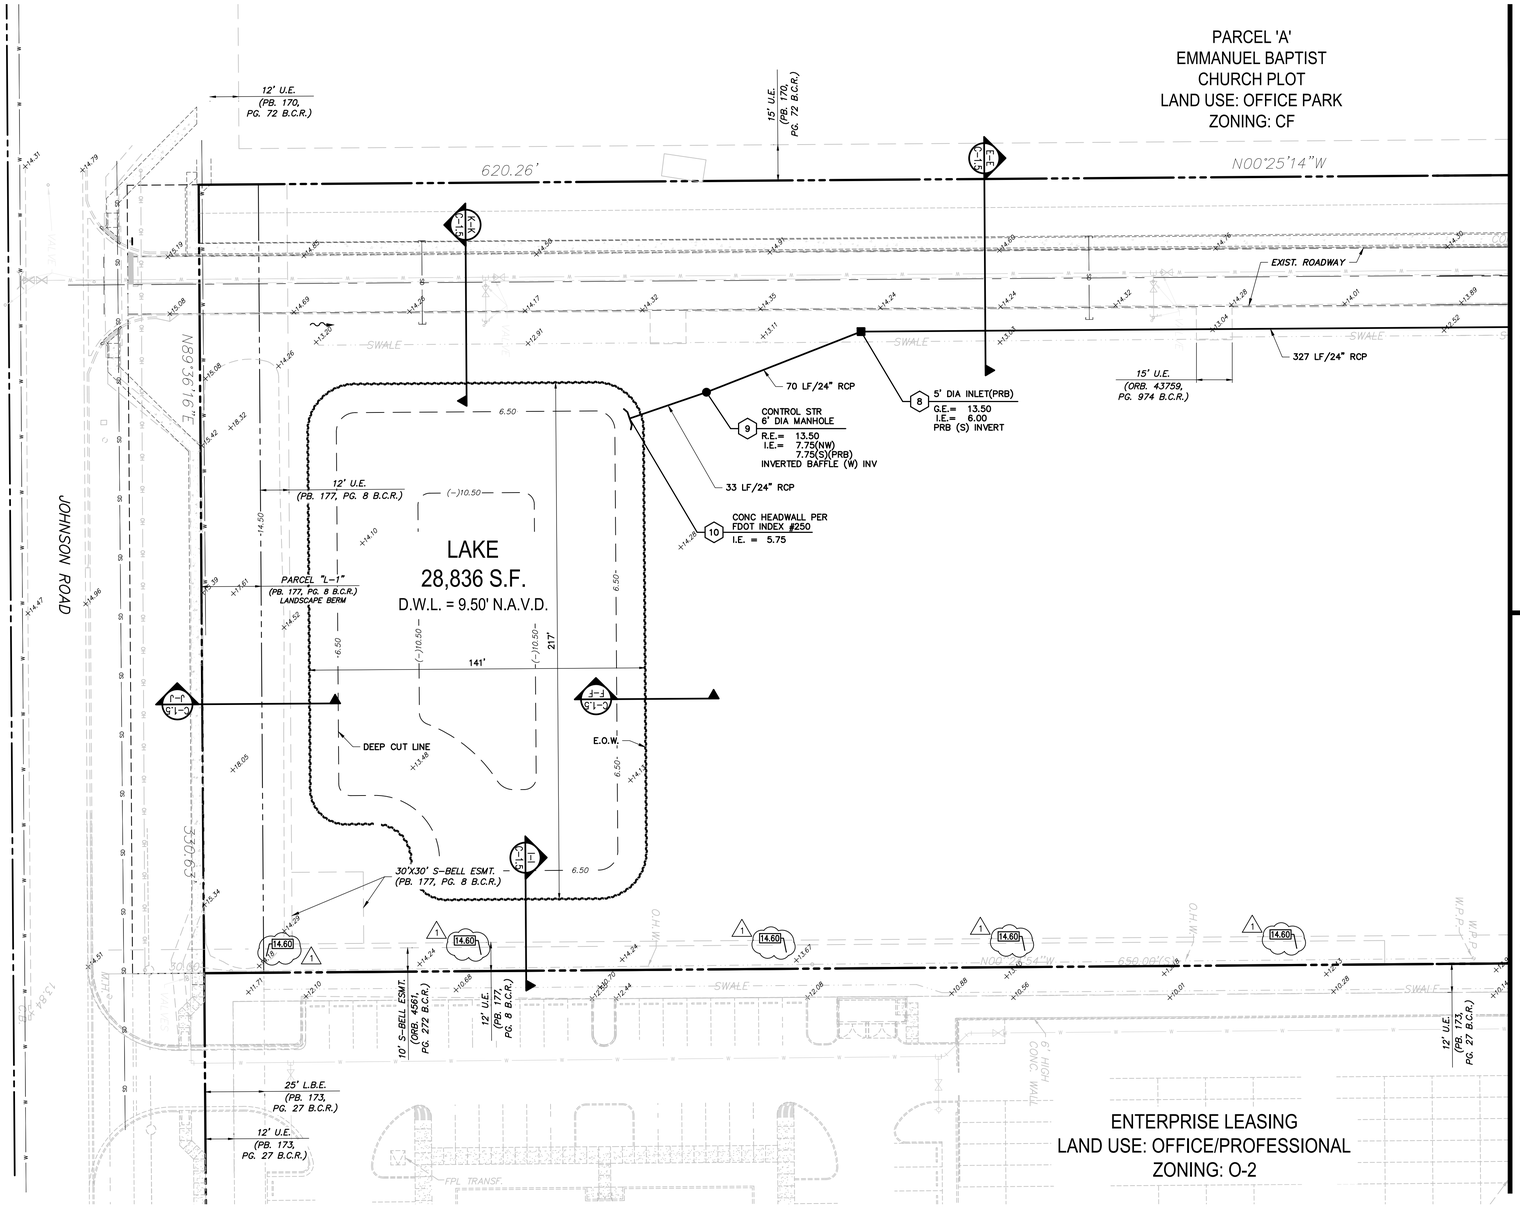

MATCH LINE B-B (FOR CONTINUATION SEE SHEET C-1.2)

MATCH LINE B-B (FOR CONTINUATION SEE SHEET C-1.3)

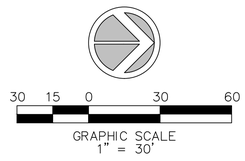

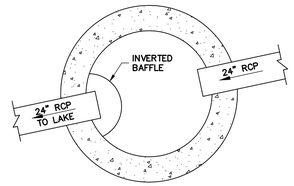

PLAN

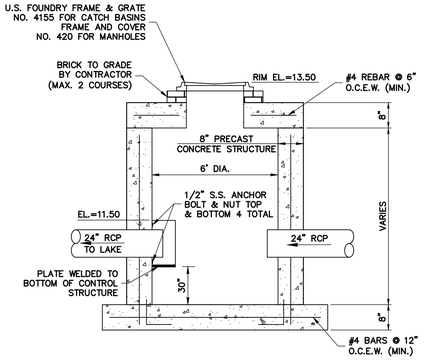

CONTROL STRUCTURE #9

NOTES:
1. ALL PAVEMENT MARKING AND SIGNAGE TO BE IN ACCORDANCE WITH THE LATEST EDITION OF THE MANUAL ON UNIFORM TRAFFIC CONTROL DEVICES (MUTCD)
2. ALL PROPOSED SIDEWALKS TO BE MINIMUM 5' FEET WIDE.

PAVING & DRAINAGE LEGEND

R.E.	RIM ELEVATION
G.E.	GRATE ELEVATION
I.E.	INVERT ELEVATION
~→	DIRECTION OF FLOW
150' @ 0.5%	PAVEMENT SLOPE
P.R.B.	POLLUTION RETARDANT BASIN
F.F.= 10.00	FINISHED FLOOR ELEVATION
— — — —	EXISTING OR FUTURE UTILITIES
CATCH. BASIN G.E. = I.E. =	STRUCTURE DESIGNATION
100 L.F. / 15"	LENGTH, SIZE OF STORM DRAIN
13.50	EXISTING GRADE
0.00	PROPOSED GRADE
	D.I.P. PIPE

NOTE: ALL ELEVATIONS IN NAVD 88

Sun-Tech Engineering, Inc.
Engineers - Planners - Surveyors
1600 West Oakland Park Boulevard
Ft. Lauderdale, FL 33311
www.suntecheng.com
Certificate of Auth. # 7097
Phone (954)777-3123
Fax (954)777-3114

REVISIONS

NO.	DATE:	DESCRIPTION:
1	3/25/16	ADD PERIMETER GRADES PER DEP REVIEW

JOHNSON TECHNOLOGY PARK II
CITY OF COCONUT CREEK FLORIDA
PAVING, DRAINAGE AND DRAINAGE PLAN

DATE: Oct. 2014

SCALE: 1"=30'

DESIGNED BY: M.G.

DRAWN BY: M.A.S.

JOB NUMBER 13-3581

SHEET No. C-1.4

SEAL
Clifford R. Loutan
Digitally signed by Clifford R. Loutan
DN: cn=Clifford R. Loutan, o=Sun-Tech Engineering, Inc., ou=FL PE # 56890, email=cliff@suntecheng.com, c=US
Date: 2016.04.11 15:10:26 -04'00'
Apr 11 2016
CLIFFORD R. LOUTAN,P.E.
FL. REG. NO. 56890

K:\PROJECTS\13-xxx\13-3581\Dwg\3581d.dwg, C-1.4, 4/11/2016 2:46:47 PM, 11, Sun-Tech Engineering, Inc. (MAS)
FILE: K:\PROJECTS\13-xxx\13-3581\Dwg\3581d.dwg
PLOT DATE: 4/11/2016 2:46 PM BY: Miguel A. Sosa
LAYOUT: [C-1.4]