| SCHEDULE OF MATERIALS/COLORS: | |
|---|---|
| 1 | WALLS - PAINT OVER SPRAYED LT. STUCCO-ALL VERTICAL WALL SURFACES - COLOR SW6379 (JERSEY CREAM) |
| 2 | BRUSH ANODIZED ALUMINUM-ALL STOREFRONT MULLIONS AND DOORS |
| 3 | METAL ROOFS, EXTERIOR METAL WORK AND FLUSH DOORS, SUPPORT COLUMNS AND STRUTS-TROPICAL PATINA (VERDI-GRIS AGED COPPER) |
| 4 | STOREFRONT GLASS-ATLANTICA (FORMERLY SOLAR GREEN) |
| 5 | REVERSE CHANNEL LETTERS- STYLE SHALL BE STARBUCKS TRADEMARK LETTERS IN GREEN FOR ALL TENANTS UNLESS A TENANT HAS A REGISTERED TRADEMARK SIGN AS PER SINAGE PLAN |




NOTE: THE VIEW OF THE WEST ELEVATION SHALL BE OBSTRUCTED TO THE BEST OF OUR ABILITY BY TREES TO DISGUISE THE VIEW OF THE GUTTERS AND DOWNSPOOUTS

## WEST ELEVATION

SCALE: 1/8" = 1'-0"

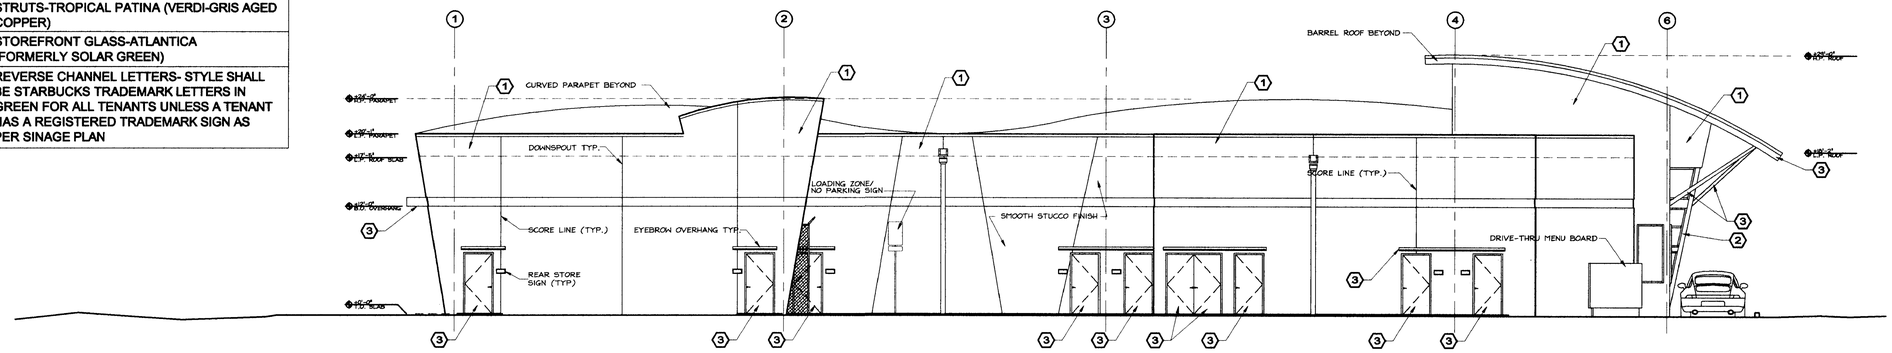


## EAST ELEVATION

SCALE: 1/8" = 1'-0"


C3TS
Architects
Engineers
Planners
901 Ponce de Leon Blvd., Suite 900
Coral Gables, Florida 33134
Voice: 305.445.2900 Fax: 305.445.3366
AAC002142 EB0005022


New Construction of:
Lyons - Sawgrass Shopping Center
FOR: LYONS TRADE CENTER, LLC
Coconut Creek, Florida

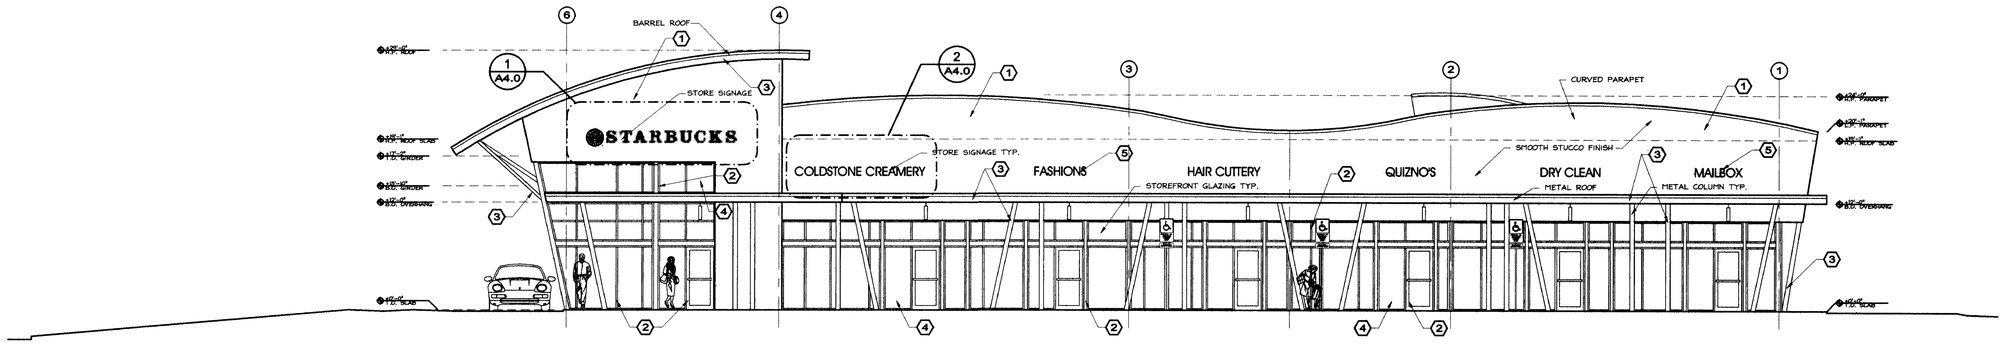JOB NUMBER
00343-001
FILE No. : 0034301A2.0
DRAWN : NRJ/MM/KC
REVIEWED: DGH/JFS
CHECKED : JFS

07.18.05

Javier F. Salman, AIA
Reg. No.: AR0014410


These drawings and the designs here illustrated are the sole property of Cossi Castelo Castallo Thompson Salman, P.A. and may not be reproduced in whole or in part without express permission.


DATE : 06/01/05

ISSUE

REVISIONS

SHEET TITLE

ELEVATIONS

SHEET NUMBER

A2.0