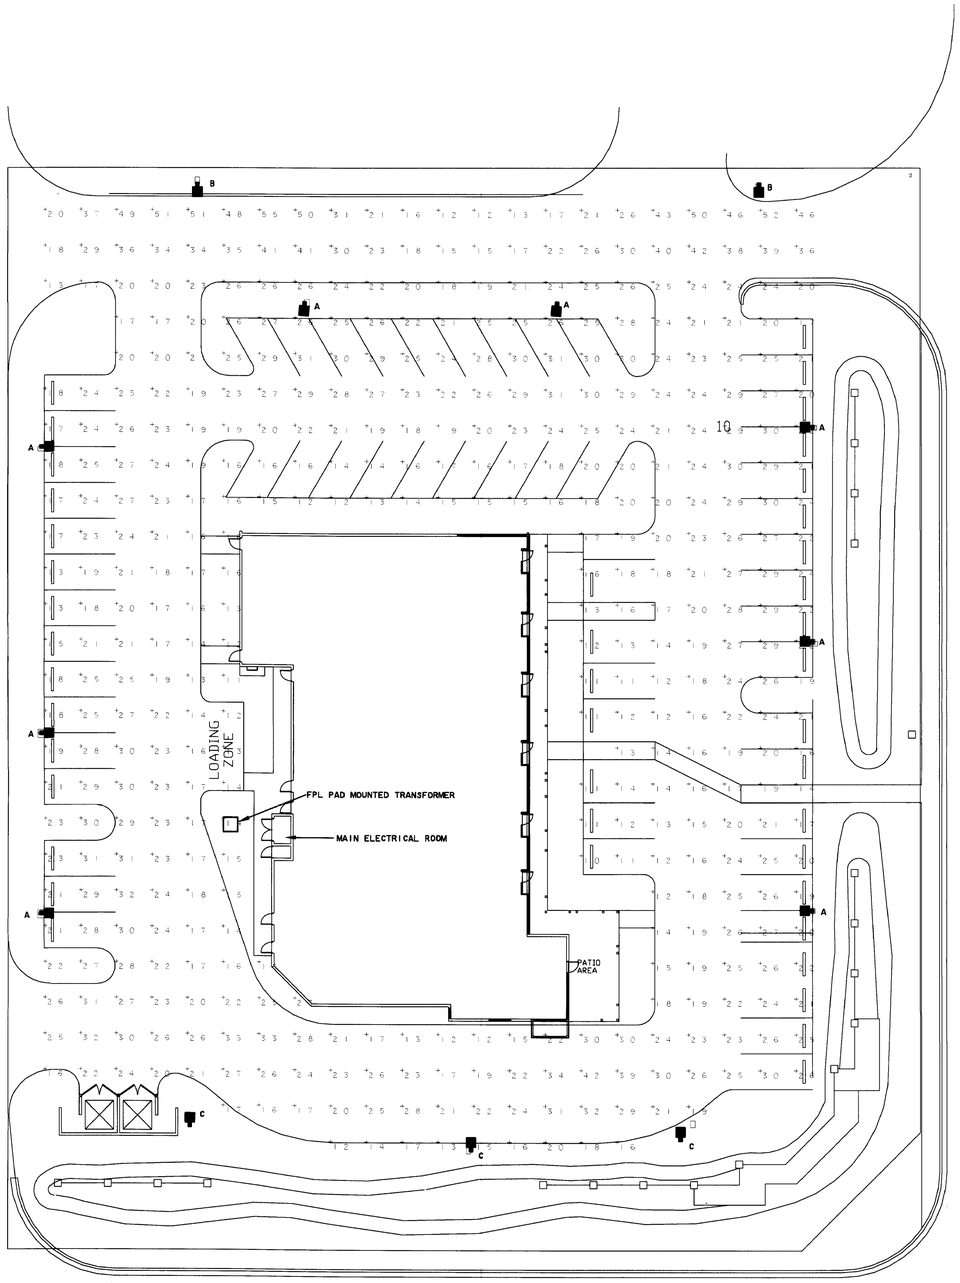

SITE PLAN

SCALE: 1"=20'-0"

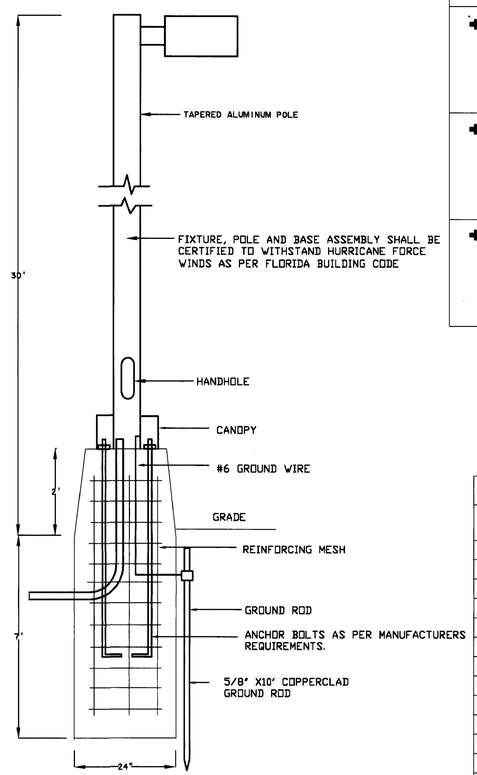

TYPICAL POLE DETAIL

LUMINAIRE SCHEDULE

Symbol	Label	Qty	Catalog Number	Description	Lamp	File	Lumens	LLF	Watts
	B	2	AR2/400MH HS	ARCHETYPE CUTOFF LUMINAIRE DIE CAST ALUM HOUSING & LENS FRAME FLAT GLASS DIE CAST ALUM REFLECTOR SHELL MULTI-FACETED SPECULAR REFL PANELS FABRICATED ALUM HOUSESIDE SHIELD	400 W MH ED-28 CLEAR MOG. BASE HORIZONTAL POSITION TEST RATED AT 40000 INITIAL LUMENS	ALH2FH40M.IES	40000	0.72	400
	A	8	AR4/400MH HS	ARCHETYPE CUTOFF LUMINAIRE DIE CAST ALUM HOUSING & LENS FRAME FLAT GLASS DIE CAST ALUM REFLECTOR SHELL MULTI-FACETED SPECULAR REFL PANELS FABRICATED ALUM HOUSESIDE SHIELD	400 W MH ED-28 CLEAR MOG. BASE HORIZONTAL POSITION TEST RATED AT 40000 INITIAL LUMENS	ALH4FH40M.IES	40000	0.72	400
	C	3	AR3/250MH HS	ARCHETYPE CUTOFF LUMINAIRE DIE CAST ALUM HOUSING & LENS FRAME FLAT GLASS DIE CAST ALUM REFLECTOR SHELL MULTI-FACETED SPECULAR REFL PANELS FABRICATED ALUM HOUSESIDE SHIELD	250 W MH ED-28 CLEAR MOG. BASE HORIZONTAL POSITION TEST RATED AT 23000 INITIAL LUMENS	ALH3FH25M.IES	23000	0.72	250

STATISTICS

Description	Symbol	Avg	Max	Min	Max/Min	Avg/Min
Calc Zone #5	+	2.2 fc	5.5 fc	1.0 fc	5.5:1	2.2:1

LUMINAIRE LOCATIONS

No.	Label	Location X	Location Y	Location Z	MH	Orientation	Tilt	Aim X	Aim Y	Aim Z
1	B	170.6	401.2	30.0	30.0	180.0	0.0	170.6	401.2	0.0
2	B	327.3	399.5	30.0	30.0	180.0	0.0	327.3	399.5	0.0
3	A	126.9	326.2	30.0	30.0	90.0	0.0	126.9	326.2	0.0
4	A	343.0	272.3	30.0	30.0	-90.0	0.0	343.0	272.3	0.0
5	A	201.3	367.1	30.0	30.0	180.0	0.0	201.3	367.1	0.0
6	A	270.5	365.4	30.0	30.0	180.0	0.0	270.5	365.4	0.0
7	A	126.9	247.1	30.0	30.0	90.0	0.0	126.9	247.1	0.0
8	A	342.3	197.6	30.0	30.0	-90.0	0.0	342.3	197.6	0.0
9	A	342.7	332.6	30.0	30.0	-90.0	0.0	342.7	332.6	0.0
10	A	126.9	196.9	30.0	30.0	90.0	0.0	126.9	196.9	0.0
11	C	161.6	146.3	30.0	30.0	0.0	0.0	161.6	146.3	0.0
12	C	246.5	130.9	30.0	30.0	0.0	0.0	246.5	130.9	0.0
13	C	309.1	138.2	30.0	30.0	0.0	0.0	309.1	138.2	0.0

C3TS
CORZO CASTELLA CARBALLO THOMPSON SALMAN
Architects
Engineers
Planners
3996 N.W. 9th Avenue
Ft. Lauderdale, FL 33309
Voice: 954.565.2113 Fax: 954.567.4079
AAC002142 EB0005022

New Construction of:
Lyons - Sawgrass Shopping Center

FOR:LYONS TRADE CENTER, LLC
Coconut Creek, Florida

JOB NUMBER
00343-001

FILE No. :

DRAWN : CGC
REVIEWED: CGC
CHECKED : CGC

Javier F. Salman, AIA
Reg. No.: AR0014410

These drawings and the designs here illustrated are the sole property of Corzo Castella Carballo Thompson Salman, P.A. and may not be reproduced in whole or in part without express permission.

DATE : 02/25/05

ISSUE

REVISIONS

SHEET TITLE

SITE LIGHTING PLAN

CURRIER ASSOCIATES
CONSULTING ENGINEERS (305)446-8655
FLA LIC. #EB 0000830
CHARLES CURRIER, ELECTRICAL ENGINEER: FLA PE #11529
250 CATALONIA AVE SUITE 406 CORAL GABLES, FL 33134

SHEET NUMBER
E-1