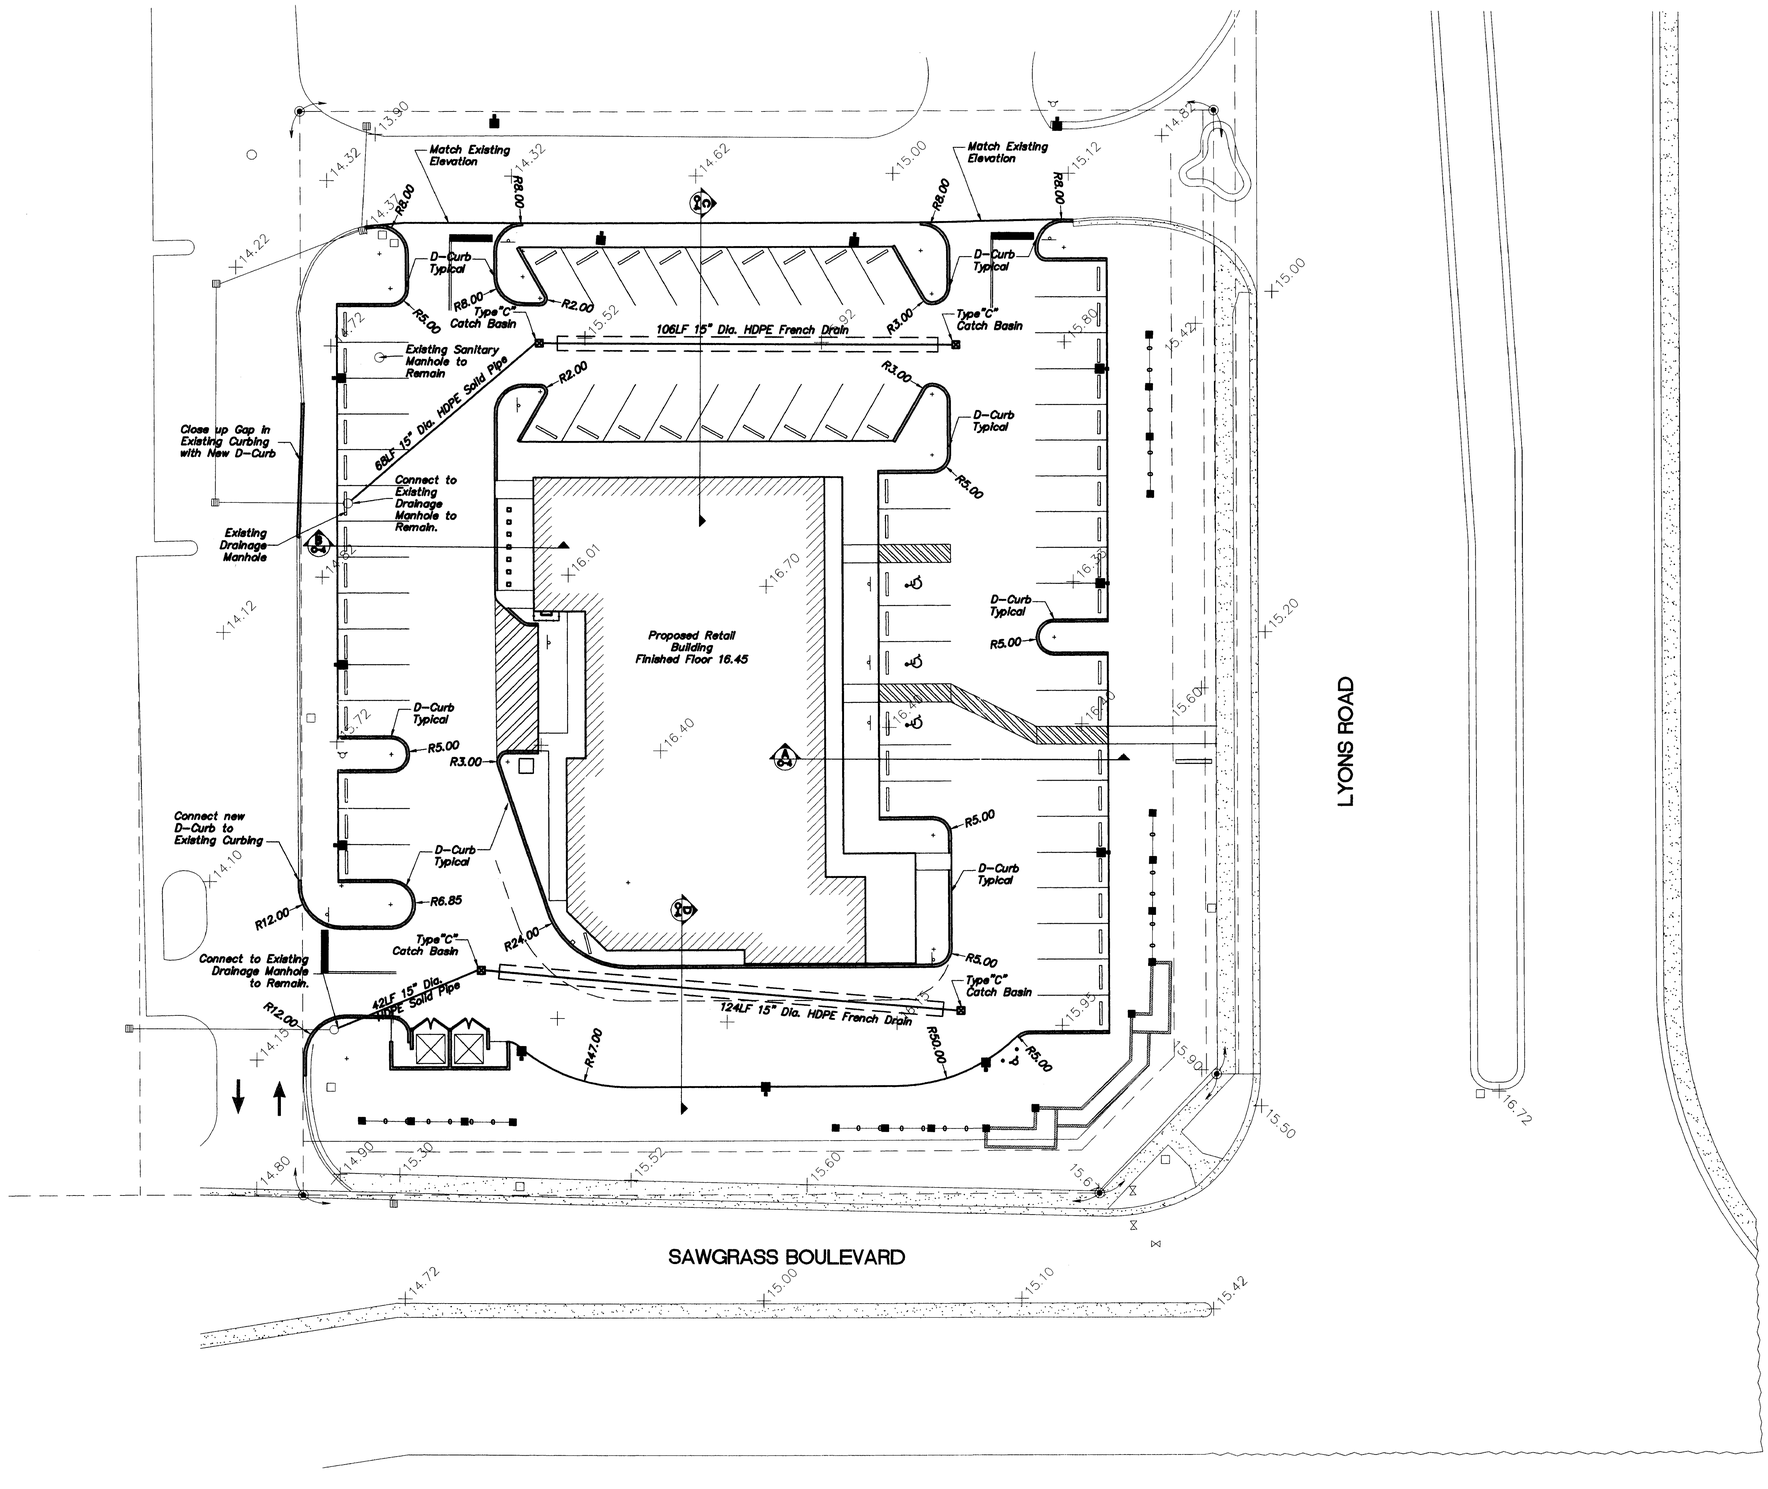

0 10 20 40

Architects
Engineers
Planners
3996 N.W. 9th Avenue
Ft. Lauderdale, FL 33309
Voice: 954.566.2113 Fax: 954.567.4079
AAC002142 EB0005022

New Construction of:
Lyons - Sawgrass Shopping Center
FOR: LYONS TRADE CENTER, LLC
Coconut Creek, Florida

JOB NUMBER
00343-001

FILE No. :

DRAWN : AFR
REVIEWED: JSC
CHECKED : JSC

Jeffrey S. Crews, PE
Reg. No.: 46575

These drawings and the designs here illustrated are the sole property of Cossa Castella Carballo Thompson Salman, P.A. and may not be reproduced in whole or in part without express permission.

DATE : 02-24-05

ISSUE

REVISIONS

SHEET TITLE
PAVING, GRADING, DRAINAGE PLAN

SHEET NUMBER
C-1