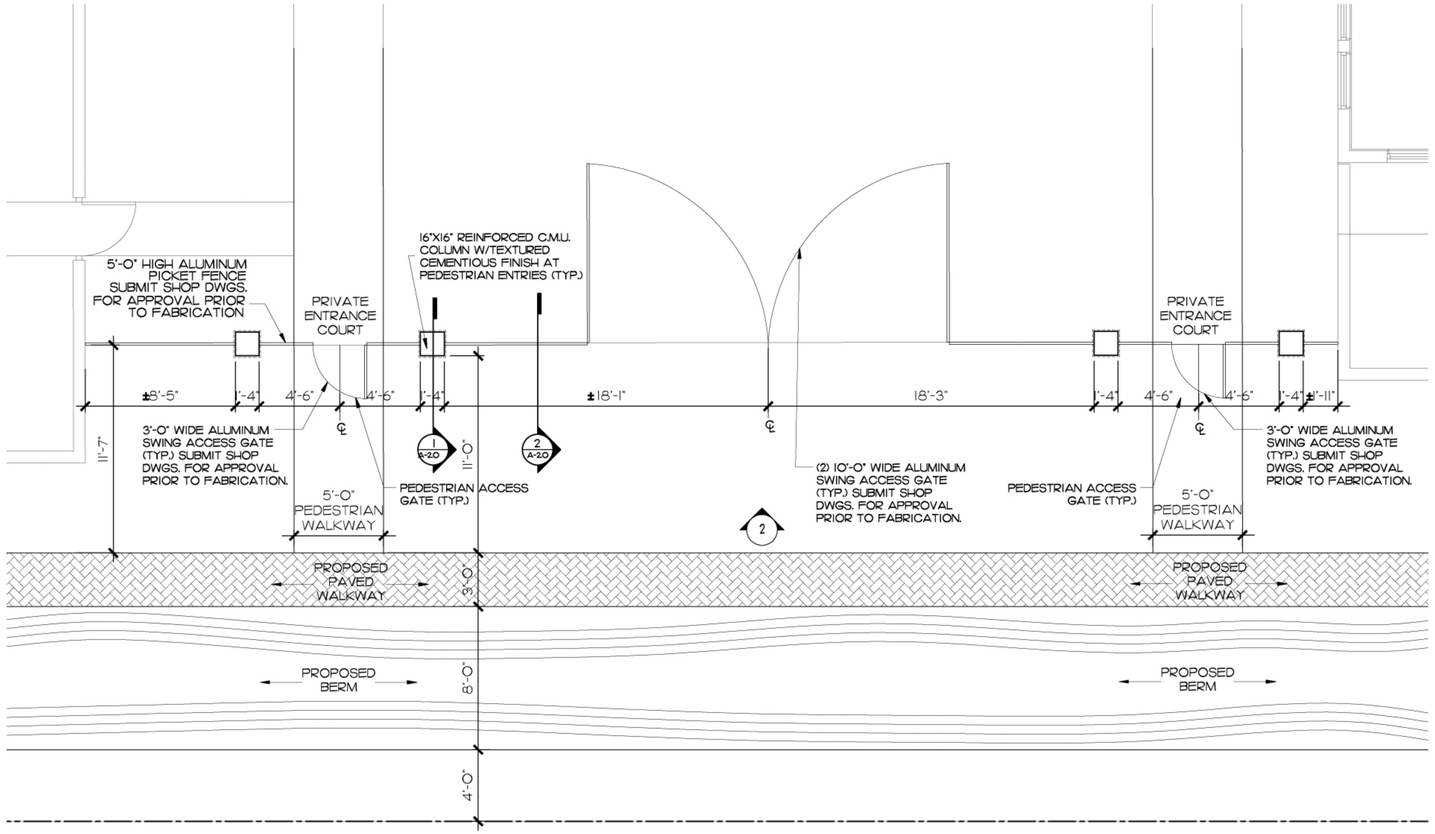

PARTIAL PRIVACY FENCE PLAN
(TYPICAL PEDESTRIAN ACCESS)
SCALE: 1/4"=1'-0"

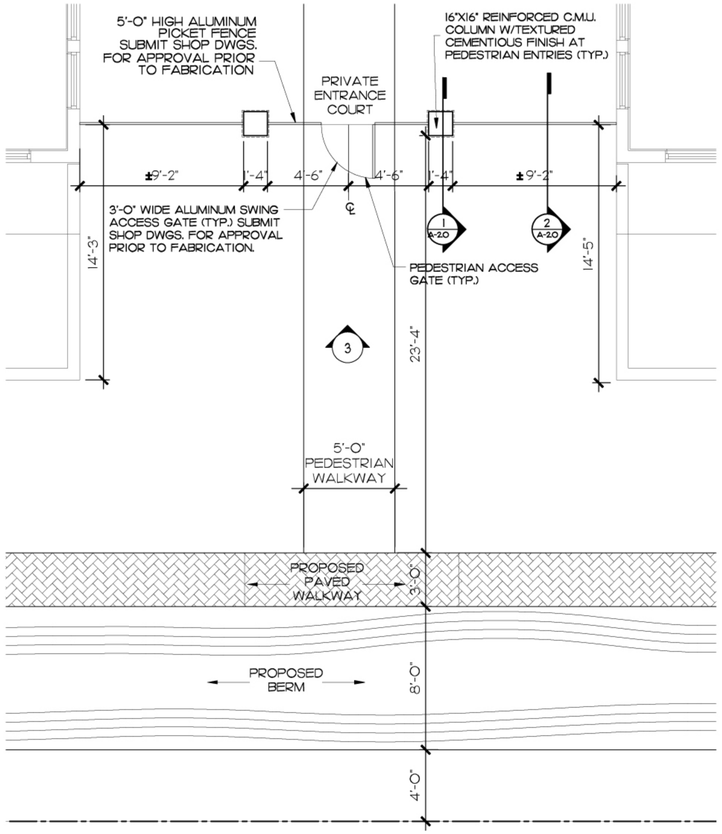

PARTIAL PRIVACY FENCE PLAN
(TYPICAL PEDESTRIAN ACCESS)
SCALE: 1/4"=1'-0"

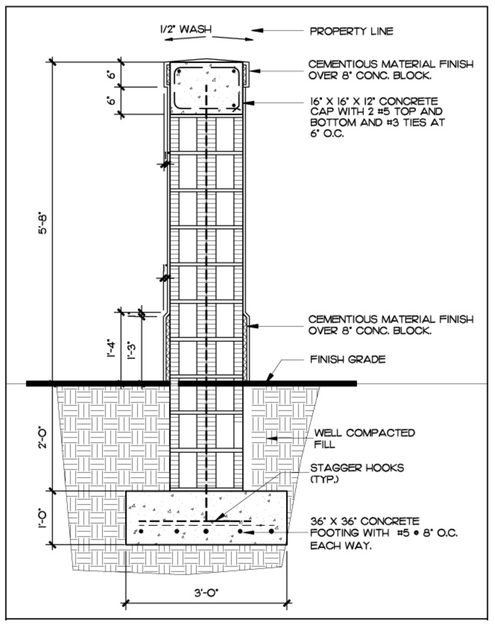

PRIVACY WALL SECTION 1
SCALE: 3/4"=1'-0"

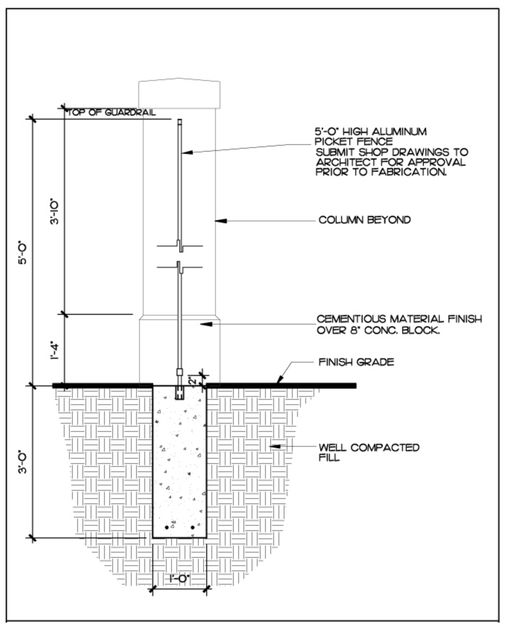

PRIVACY WALL SECTION 2
SCALE: 3/4"=1'-0"

NOTE: COLORS FOR RAIL FENCE AND COLUMNS WILL BE CONSISTENT WITH APPROVED COLORS FOR THE RESIDENTIAL BUILDINGS.

CORWIL ARCHITECTS, INC.
1320 S. DIXIE HWY, No 1070
CORAL GABLES, FL 33146
LIC. No. AA-C002151 TEL: (305)-448-7383

PROJECT NAME:

PALOMA LAKES PRIVACY WALL

CITY OF COCONUT CREEK
BROWARD COUNTY, FLORIDA

OWNER:

LENNAR HOMES

CONSULTANTS:

PHASE

REVISIONS

SEAL

THIS DRAWING IS THE PROPERTY OF CORWIL ARCHITECTS INC. UNLESS OTHERWISE PROVIDED FOR BY CONTRACT, THE CONTENTS OF THIS DRAWING ARE CONFIDENTIAL AND SHALL NOT BE TRANSMITTED TO ANY OTHER PARTY EXCEPT AS AGREED TO BY THE ARCHITECTS/ENGINEERS.

SHEET TITLE

PRIVACY FENCE PLANS & SECTIONS

DATE:	06-24-2009
JOB NO.	2009-13
DRAWN BY	FG
APPR BY	AMC
FILE	2009-13
SHEET NO.	A-2.01