G7 EAST ELEVATION
SCALE: 1/8" = 1'-0"

042 A	BRICK MASONRY
073 A	FIBERGLASS-REINFORCED ASPHALT SHINGLES
077 E	MANUFACTURED GUTTER
077 F	MANUFACTURED DOWNSPOUT
084 A	ALUMINUM-FRAMED STOREFRONT
089 C	FIXED LOUVER
092 M	PORTLAND CEMENT STUCCO
094 A	REVEAL
094 D	CONTROL JOINT
099 A	EXTERIOR PAINT
101 M	CHANNEL LETTER SIGNAGE 30" IN HEIGHT MAX. 3
101 X	ILLUMINATED DRIVE-THROUGH LANE SIGN
101 Y	SUNTRUST LOGO 30" IN HEIGHT MAX. 3
111 Q	AUTOMATIC TELLER MACHINE
111 R	NIGHT DEPOSITORY
149 E	PNEUMATIC CUSTOMER REMOTE UNIT
020 A	FINISH GRADE
081 A	SCHEDULED DOOR

NOTE: 3
ALL SIGNAGE SHOWN FOR ILLUSTRATION PURPOSES ONLY. SIGNAGE WILL MEET CITY CODE REQUIREMENTS AND A SEPARATE PERMIT WILL BE ISSUED.

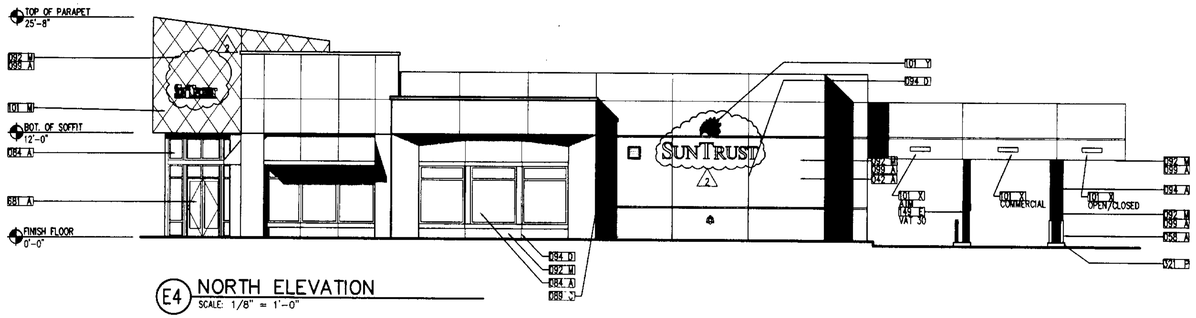

E4 NORTH ELEVATION
SCALE: 1/8" = 1'-0"

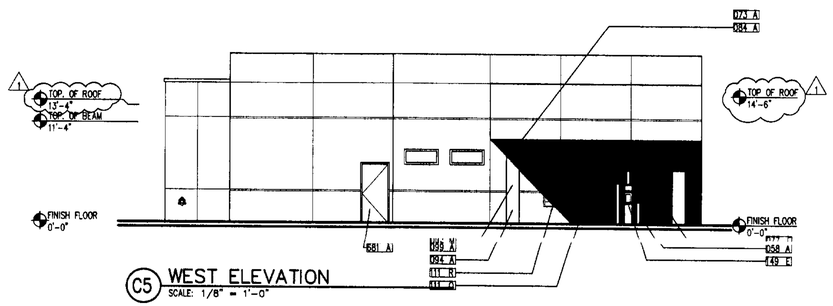

C5 WEST ELEVATION
SCALE: 1/8" = 1'-0"

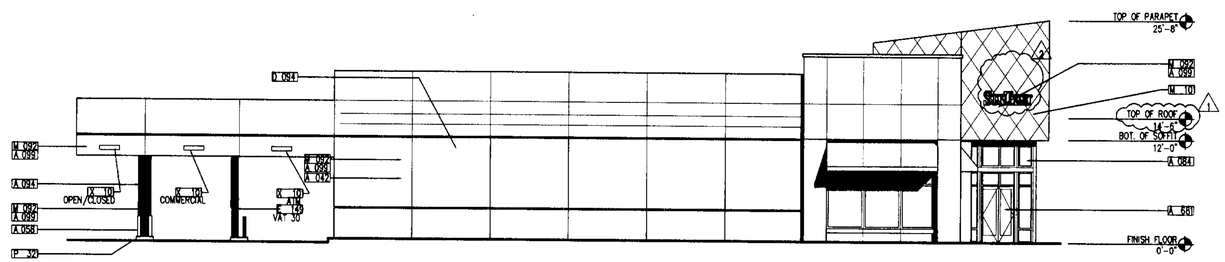

A5 SOUTH ELEVATION
SCALE: 1/8" = 1'-0"

THE DESIGN AND CONCEPTS DEPICTED HEREWITH ARE THE SOLE PROPERTY OF ROBERT REID WEDDING ARCHITECTS & PLANNERS, AIA, INC. NO REPRODUCTION, REVISIONS OR REUSE OF THIS DRAWING IS AUTHORIZED WITHOUT SPECIFIC WRITTEN PERMISSION. ALL RIGHTS RESERVED.

EXTERIOR ELEVATIONS
SCALE: AS NOTED

sheet no. A-4

consultant

drawn by:

Robert Reid Wedding
Architects & Planners, AIA, Inc.
State of Florida RRW Licensure # for Architectural/Interior Design AA-0003203
4110 S. Dixie Highway, West Palm Beach, Florida 33405 • (561) 832-7660
228 Commercial Blvd. • Suite 200 • Lauderdale By The Sea, FL 33308 • (954) 492-0000

SUNTRUST BANK
PROMENADE AT COCONUT CREEK
S.W. CORNER OF LYONS ROAD & WILES ROAD
COCONUT CREEK, FL

commission number 27-23

date	description
1/18/07	
1-05-08	PER ADMIN. MODIFICATION 1
3-10-08	PER ADMIN. MODIFICATION 2
4-3-08	PER ADMIN. MODIFICATION 3