ARCHITECTURE
LANDSCAPE ARCHITECTURE
LAND PLANNING
INTERIOR DESIGN
GOVERNMENTAL PROCESSING
ARCHITECTURAL ALLIANCE
612 S.W. FOURTH AVENUE, FORT LAUDERDALE, FLORIDA 33315
TEL: (954) 764-8858 FAX: (954) 764-0731 E-MAIL: landscape@archall.net

HUGH JOHNSON
RLA # C000237

Issue:	Date:
City of CC Submittal	05-01-07
Revision #1	08-16-07
Revision #2	10-1-07
Revision #9	12-13-07
Revision #10	01-09-08
Revision #11	04-01-08
Revision #12	04-24-08
Revision #13	06-04-08
Revision #14	08-01-08
Revision #15	08-14-08
Revision #16	09-15-08

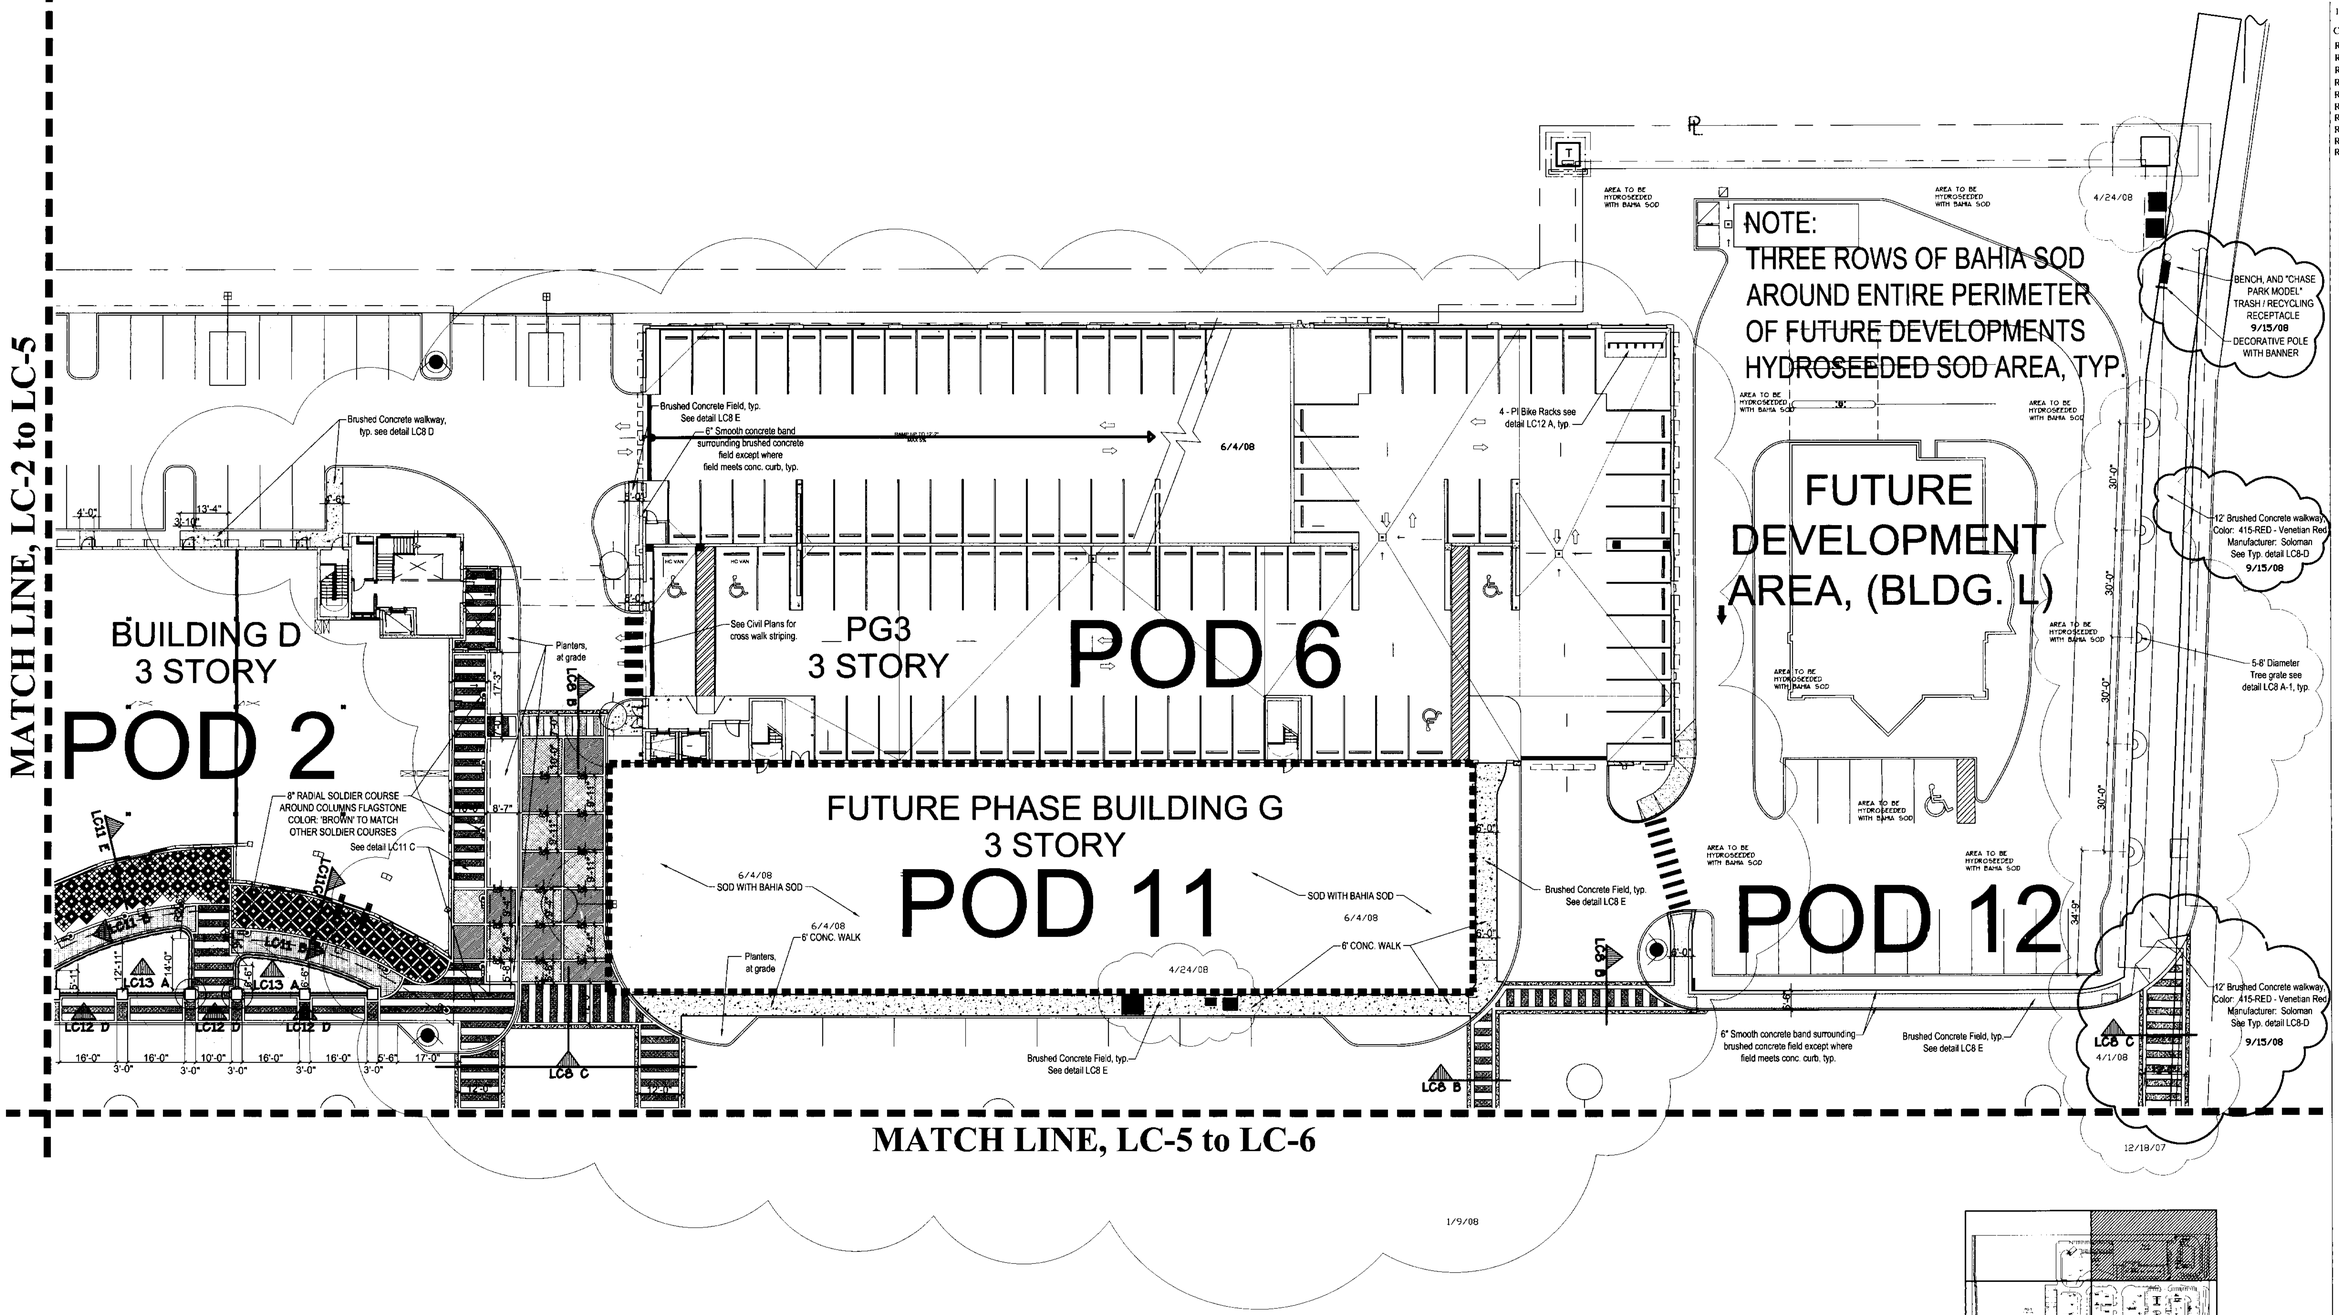

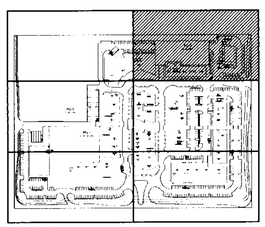

DORSKY HODGSON PARRISH YUE
AA 26001261
Architecture
Planning
Interiors
Environmental Graphics
Cleveland
Fort Lauderdale
Washington DC
Ft. Lauderdale, Florida 33394
Phone (954) 524-8686
Fax (954) 524-8604

The Promenade at Coconut Creek

SOUTH WEST CORNER OF LYONS ROAD AND WILES ROAD, COCONUT CREEK, FLORIDA

HARDSCAPE PLAN

Job No.: 2005113 Drawn: Checked: Date:

LC-5

ALL RIGHTS RESERVED

©2007 DORSKY HODGSON PARRISH YUE