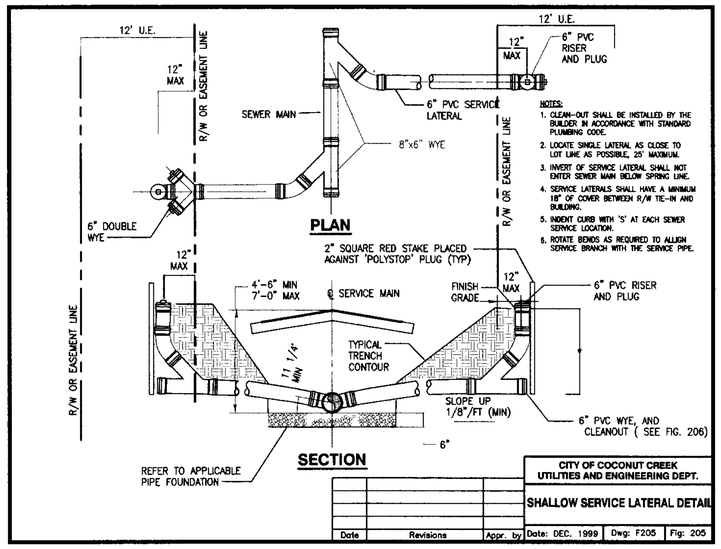

DESIGNED BY	JWR	8/04				
DRAWN BY	41903-COV	8/04				
CHECKED BY	JWR	8/04				
APPROVED BY		8/04	REV PER CITY COMMENTS	1	9/23/04	JWR
	NAME	DATE	REVISIONS	NO.	DATE	BY

JOSEPH ROLES AND ASSOC., INC.
CONSULTING ENGINEERS
7501 N.W. 4th. STREET, SUITE 101
PLANTATION, FLORIDA 33317
PHONE (954) 581-1945
CERTIFICATE OF AUTHORIZATION NO. 3948

RETAIL CENTER AT WINSTON PARK

LYONS ROAD AND WINSTON PARK BLVD.
COCONUT CREEK, FLORIDA

SEWER DETAILS

OCT 20 2004
JOSEPH W. ROLES, JR. P.E.
REG. ENGINEER NO. 16965

DATE: AUGUST, 2004
SCALE: N.T.S.
PROJECT NO. 102-419-03
SHEET NO. 5 OF 10