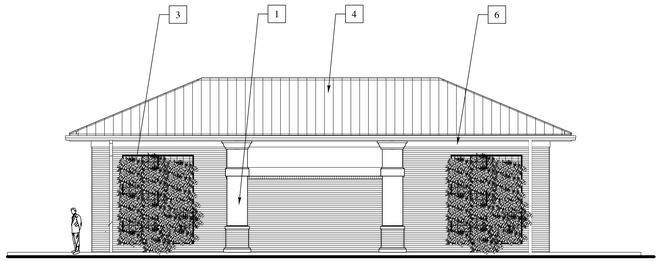

CARWASH SOUTH SIDE ELEVATION

SCALE 1/8"=1'-0"

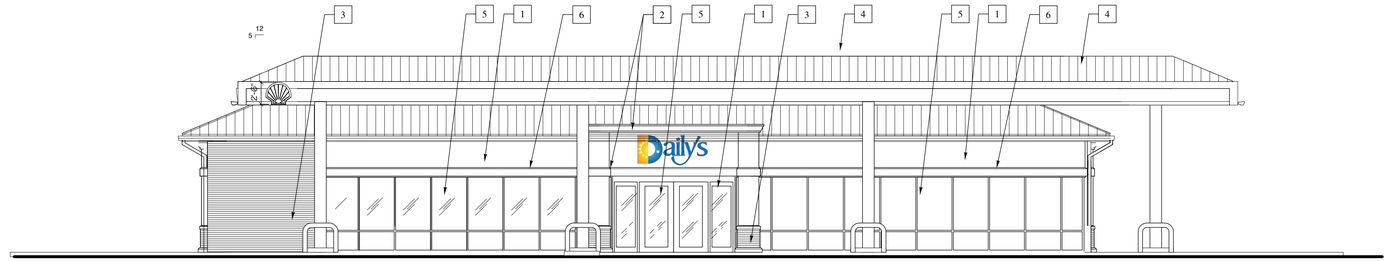

WEST ELEVATION

SCALE 1/8"=1'-0"

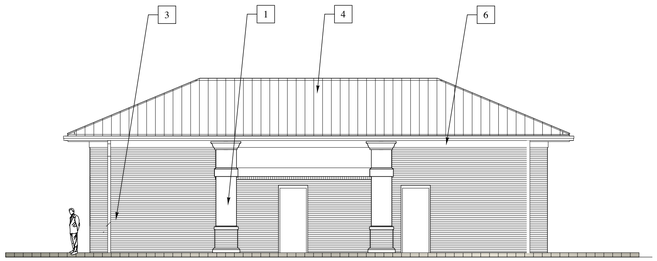

CARWASH NORTH SIDE ELEVATION

SCALE 1/8"=1'-0"

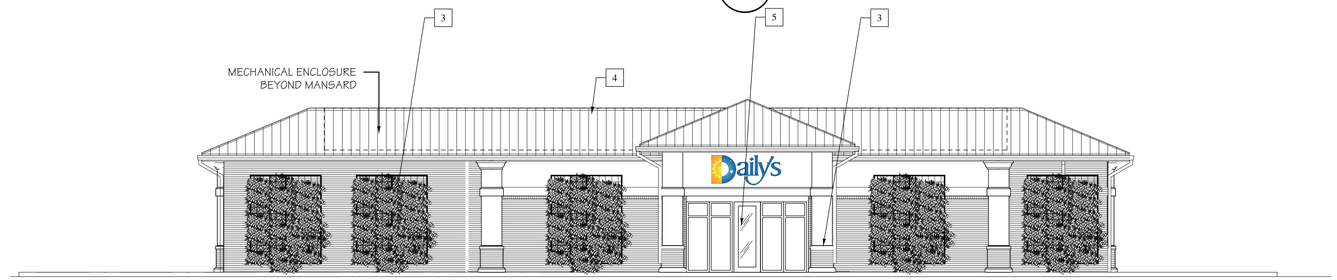

EAST ELEVATION

SCALE 1/8"=1'-0"

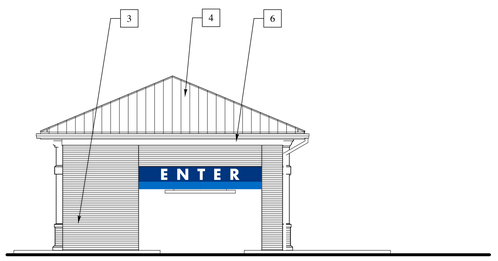

CARWASH EAST ELEVATION

SCALE 1/8"=1'-0"

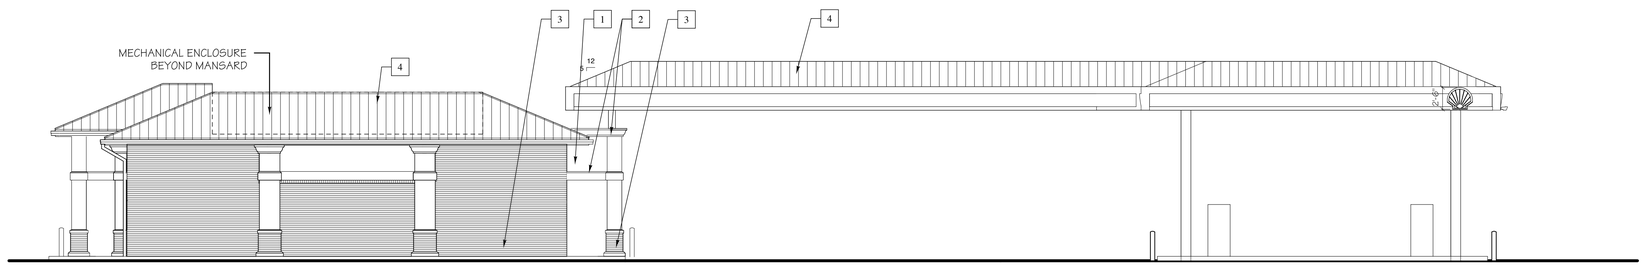

NORTH SIDE ELEVATION

SCALE 1/8"=1'-0"

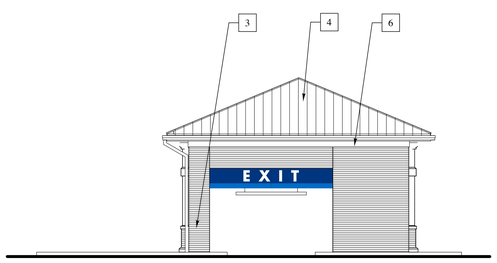

CARWASH WEST ELEVATION

SCALE 1/8"=1'-0"

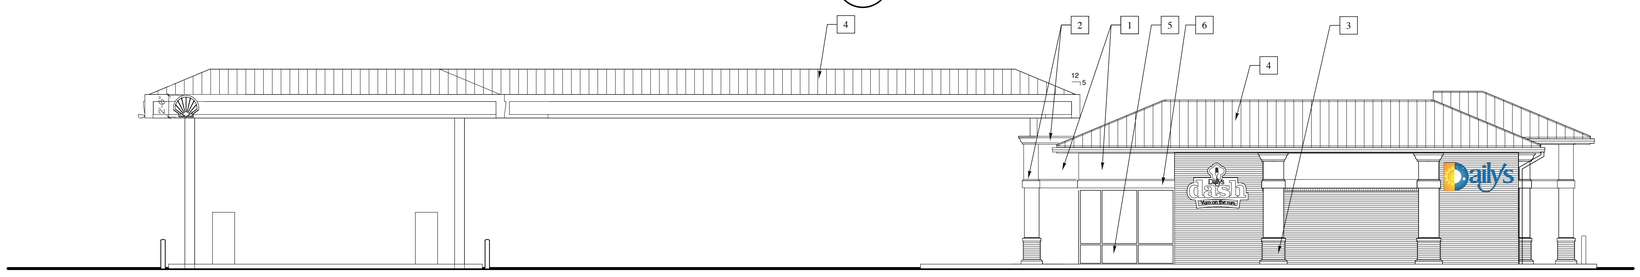

SOUTH SIDE ELEVATION

SCALE 1/8"=1'-0"

MATERIAL SCHEDULE

15033 — 15.07.13

CATEGORY	MARK	MATERIAL	FINISH	COLOR	MANUFACTURER #
EXTERIOR WALLS					
FIELD	1	STUCCO	PAINT	BEIGE	BEHR-SOFT LIGHTS
ACCENT & TRIM	2	STUCCO BAND	PAINT	OFF WHITE	BEHR-NANO WHITE HDC-06
VENEER	3	BRICK		TERRA COTTA/TAN	GERNERAL SHALE - CORTEZ
ROOF	4	STANDING SEAM METAL	METAL	MEDIUM BRONZE	SNAP-LOCK (EQUAL TO DREXEL METALS DMC-175S)
STOREFRONT	5	ALUMINUM SOREFRONT	ANODIZED	CLEAR FRAME & CLEAR GLASS	
TRIM	6	STUCCO BAND	PAINT	DAILY'S BLUE	GLIDDEN KING'S TREASURE BLUE- 83BB 07/202

15037 - A3.01 05 - 17.05.22
PLOT : 17.05.22

KEY PLAN

MARK	DESCRIPTION	DATE

REVISION BLOCK

MARC WIENER, A.I.A.
ARCHITECTURE/PLANNING
AR # 0010416
851 SOUTH FEDERAL HIGHWAY, SUITE 203
BOCA RATON, FLORIDA 33432
561-750-4111 FAX: 561-750-5236

ARCHITECT

FIRST COAST ENERGY
7014 A.C. Skinner Pkwy
Suite 290
Jacksonville, Florida 32256

OWNER IDENTIFICATION

C-STORE / CARWASH
STORE # 1810

4107 W SAMPLE ROAD
COCONUT CREEK, FLORIDA

BUILDING

JOB NUMBER	15037
SCALE	AS NOTED
ISSUE DATE	16.06.03
PERMIT DATE	
BID DATE	

PROJECT

DRAWN BY	
CHECKED BY	MW
DISCIPLINE	ARCHITECTURE
PLAN TYPE	ELEVATIONS
SHEET NUMBER	A3.01

SHEET

© MARC WIENER, A.I.A.