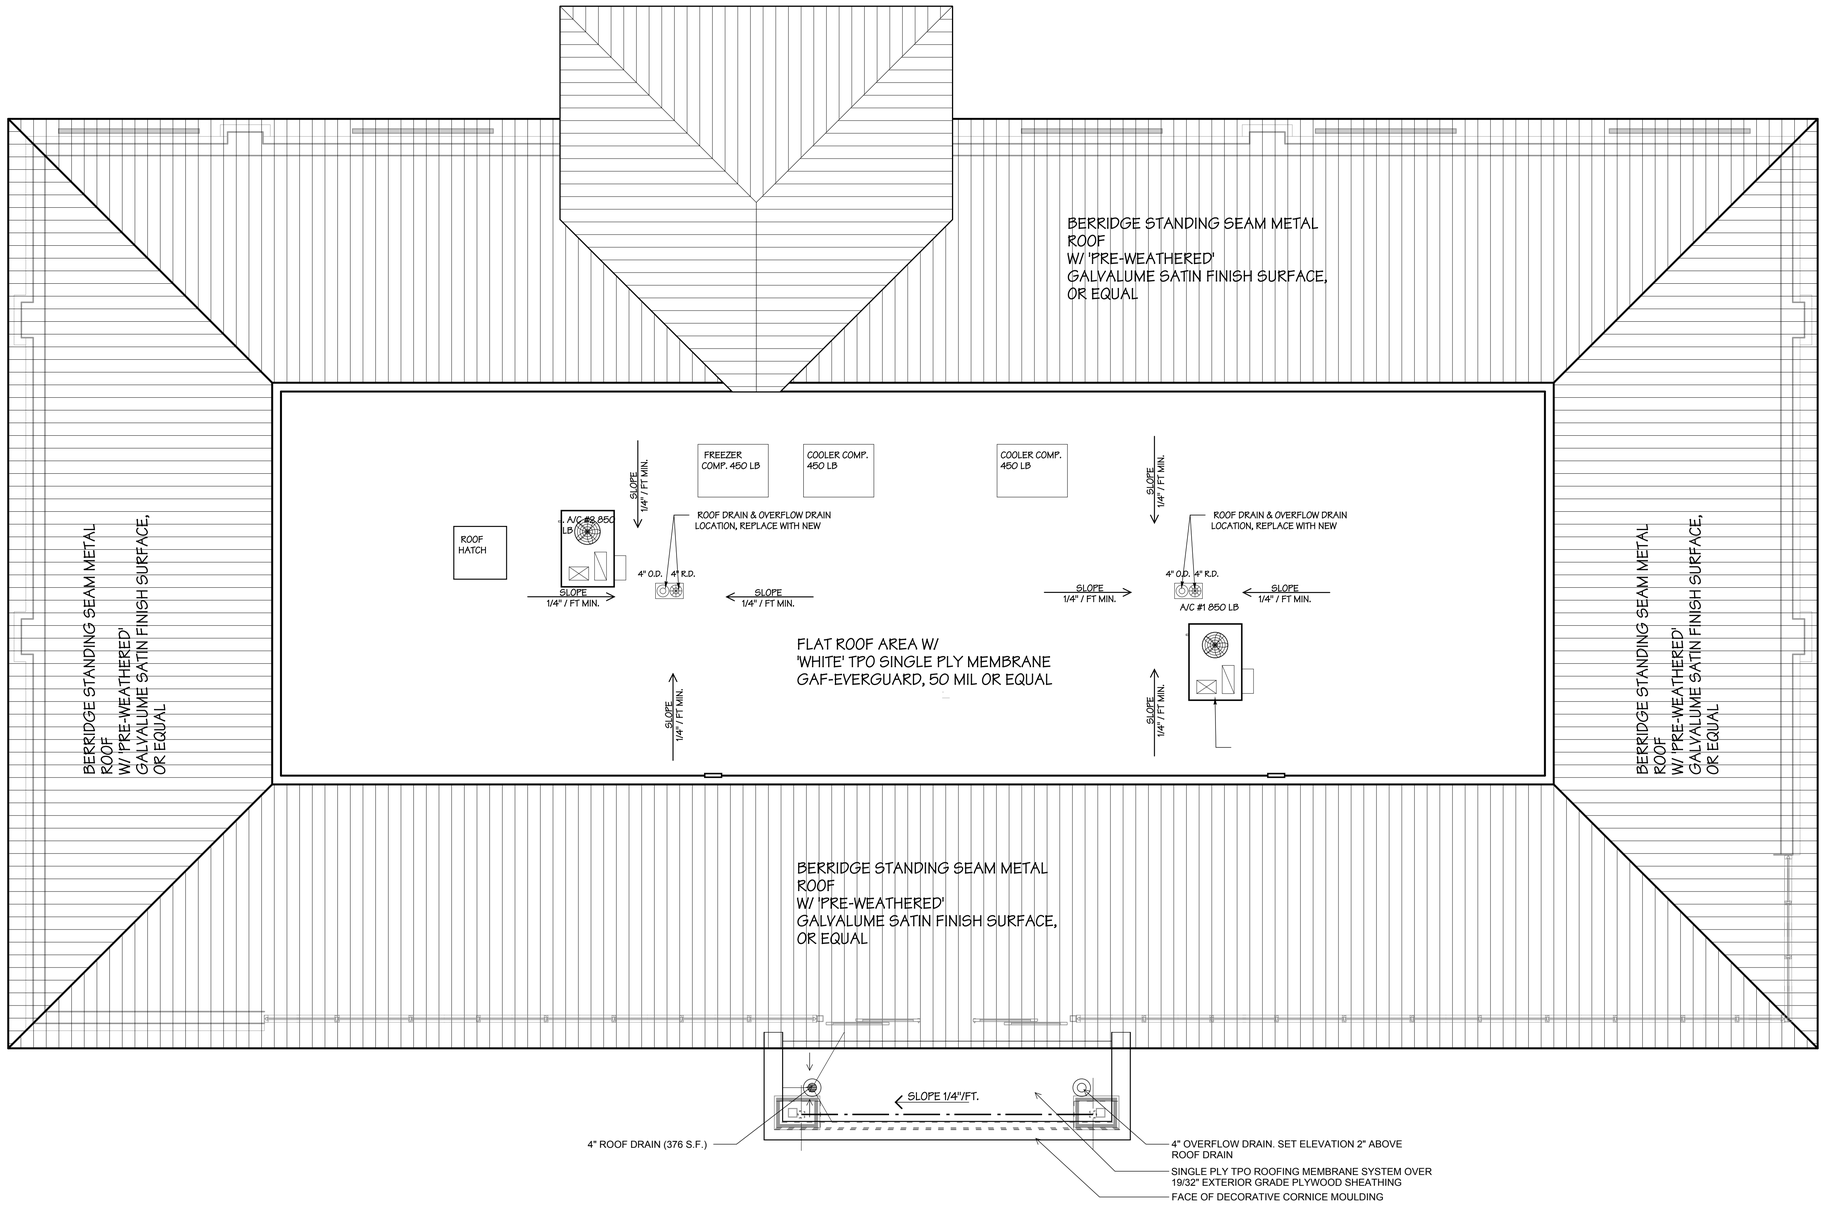

ROOF PLAN

SCALE 1/4"=1'-0"

N

15037 - A2.01 04 - 16.11.08
PLOT : 17.06.06

KEY PLAN

MARK	DESCRIPTION	DATE

REVISION BLOCK

MARC WIENER, A.I.A.
ARCHITECTURE/PLANNING
AR # 0010416
851 SOUTH FEDERAL HIGHWAY, SUITE 223
BOCA RATON, FLORIDA 33432
561-750-4111 FAX: 561-750-5239

ARCHITECT

FIRST COAST ENERGY

7014 A.C. Skinner Pkwy
Suite 290
Jacksonville, Florida 32256

OWNER IDENTIFICATION

C-STORE / CARWASH
STORE # 1810

4107 W SAMPLE ROAD
COCONUT CREEK, FLORIDA

BUILDING

JOB NUMBER	15037
SCALE	AS NOTED
ISSUE DATE	16.06.03
PERMIT DATE	
BID DATE	

PROJECT

DRAWN BY	
CHECKED BY	MW
DISCIPLINE	ARCHITECTURE
PLAN TYPE	
SHEET NUMBER	A2.02

SHEET

©MARC WIENER, A.I.A.