COPYRIGHT 2016 GALLO HERBERT ARCHITECTS

IT IS A VIOLATION OF THE LAW FOR ANY PERSON, UNLESS ACTING UNDER THE DIRECTION OF A LICENSED ARCHITECT TO ALTER THESE PLANS AND SPECIFICATIONS. THIS DOCUMENT CONTAINS PROPERTY INFORMATION AND SHALL NOT BE USED OR REPRODUCED, OR ITS CONTENTS DISCLOSED, IN WHOLE OR IN PART, WITHOUT THE PRIOR WRITTEN CONSENT OF GALLO HERBERT ARCHITECTS
CONTRACTOR(S) SHALL VERIFY EXISTING CONDITIONS AND CORRELATE DIMENSIONS PRIOR TO PROVIDING THE WORK DETAILED IN THESE DRAWINGS, AND SHALL PROMPTLY NOTIFY THE DESIGNER OF ANY DISCREPANCIES.

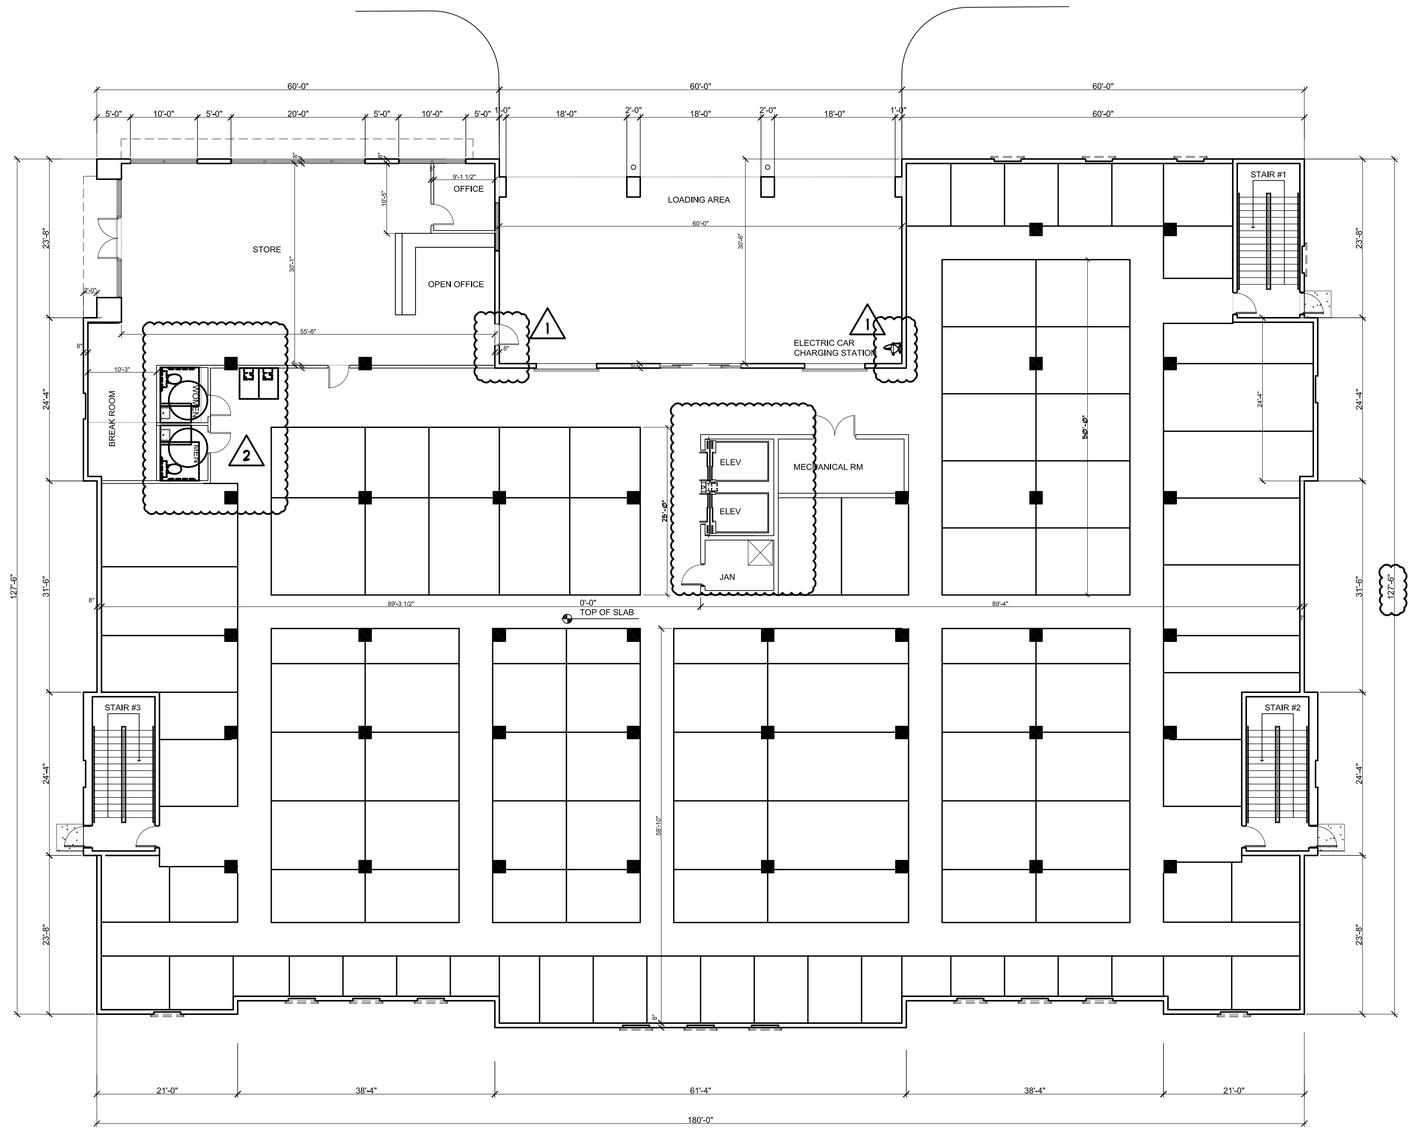

BUILDING AREA-
GROUND FLOOR

GROSS NOT INCLUDING LOADING AREA	= 21,233
SECOND FLOOR GROSS	= 22,911
THIRD FLOOR GROSS	= 22,911
FOURTH FLOOR GROSS	= 22,911
TOTAL GROSS	= 89,966

2 REMOVED 5' FROM BUILDING TO INCREASE GREEN AREA BY 5' AT NORTH SIDE

N

1 FIRST FLOOR PLAN
SCALE: 3/32" = 1'-0"

GALLO HERBERT ARCHITECTS
ARCHITECTURE INTERIORS CONSULTING
1311 W NEWPORT CENTER DRIVE
DEERFIELD BEACH, FLORIDA 33442
PH. 954.794.0300 FX. 954.794.0301

SEAL

Digitally signed by Brian Herbert
DN: cn=Brian Herbert, o=Gallo Herbert Architects, ou, email=BHerbert@GalloHerbert.com, c=US
Date: 2017.05.08 15:07:10 -04'00'

PROJECT

SELF STORAGE AT WILES ROAD

5351 WILES ROAD
COCONUT CREEK, FLORIDA 33073

OWNER

MELVIN F. URBAN, PRESIDENT
C.S.S BUILDING & DESIGN, INC.

REVISIONS

No.	Description	Date
1	DRC REVISION	08-26-16
2	DRC REVISION	04-18-17

PROJECT STATUS
DRC

DATE
06-27-2016

PROJECT NUMBER
18-2016

SCALE
AS SHOWN

DRAWN BY: AD / AM
CHECKED BY: JET

DRAWING TITLE
FIRST FLOOR PLAN

DRAWING NUMBER
A 101