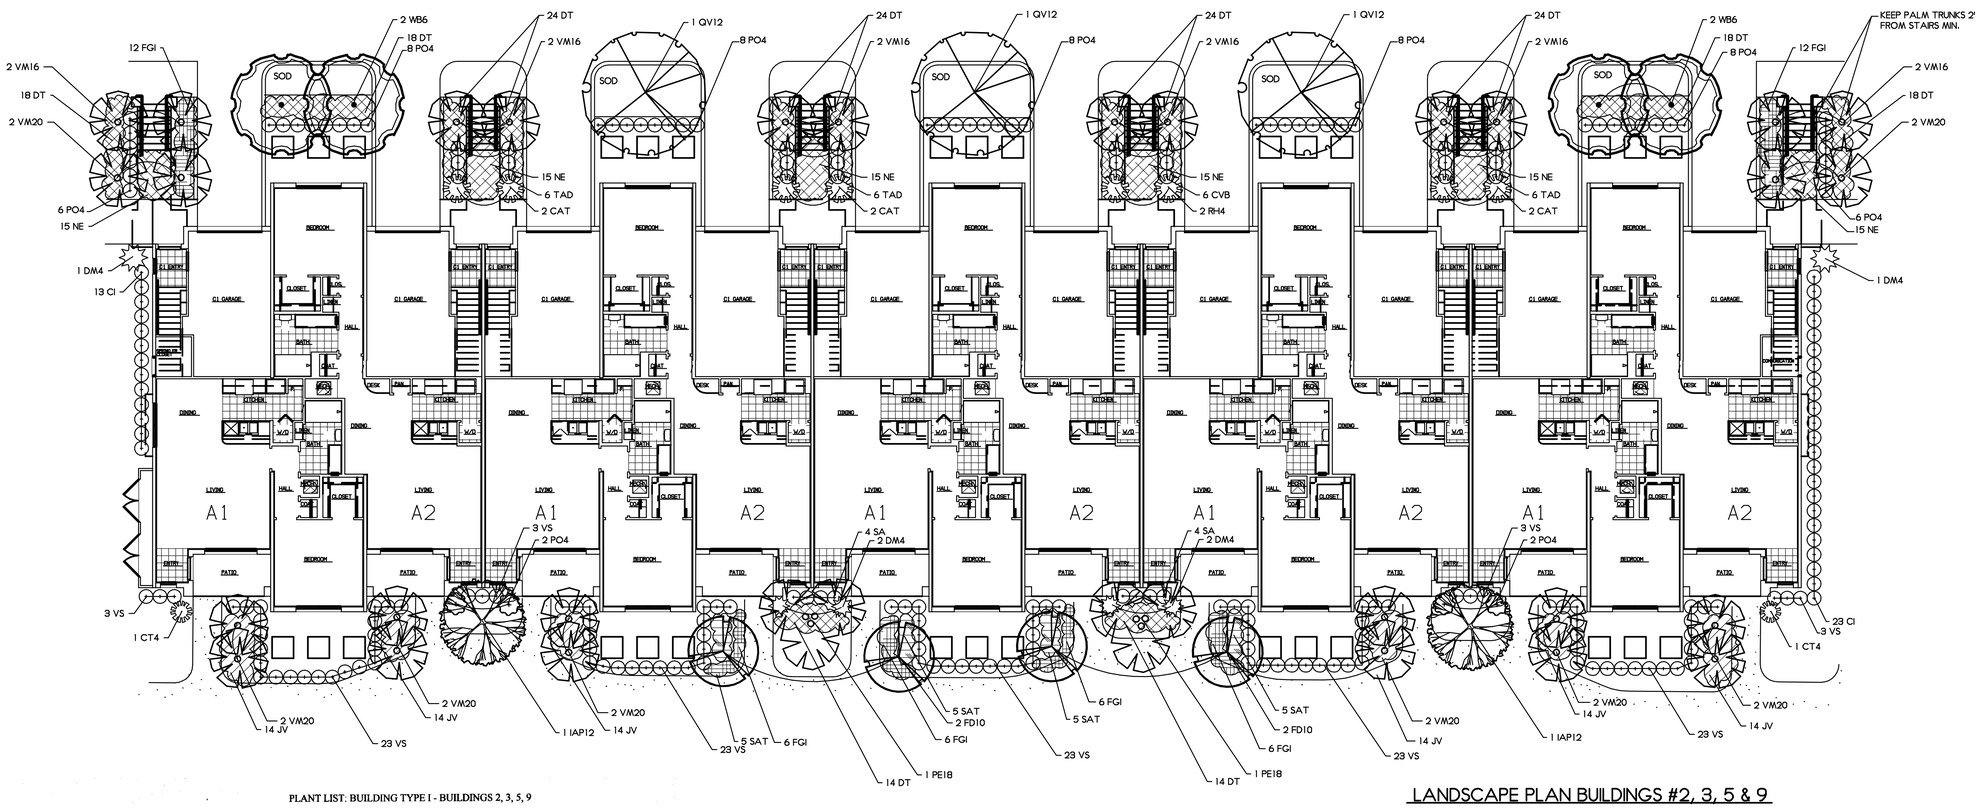

PLANT LIST: BUILDING TYPE I - BUILDINGS 2, 3, 5, 9

NOTE: The quantities on this plant list are to be used as a guide only. Bidder shall do independant takeoff for bidding purposes. * Denotes native plants.

CT =CLEAR TRUNK GW = GREY WOOD DBH = DIAMETER BREAST HEIGHT (4 1/2') OA = OVERALL HEIGHT
FTB= FULL TO BASE HVY= HEAVY TRUNK CAL= CALIPER @ 6" / 12" PER GRADES & STDS. SING.= SINGLE TRUNK
DBL= DOUBLE TRUNK TRP.= TRIPLE TRUNK STD.= TREE STANDARD MULT = MULTI-TRUNK
STAG = STAGGERED HEIGHTS
ALL PLANT MATERIALS MUST ADHERE TO CURRENT GRADES AND STANDARDS FOR FLORIDA NUMBER ONE QUALITY OR BETTER

SYM	QNT	BOTANICAL NAME	COMMON NAME	OA HEIGHT	SPREAD	TRUNK SPECS.	TRUNK DIA.	COMMENTS
CAT	6	Chamaedorea cataractarum	Cat Palm	4'	3'			Full
CI	36	Chrysobalanus icaco	*Cocoplum	24"	24"			Full
CT4	2	Cordyline terminalis	Red Ti Plant Red Sister	4'	2'			3 Hds. Min.
CVB	6	Codiaeum variegatum 'Bravo'	Bravo Croton	24"	24"			3 Per Pot
DM4	6	Dracaena marginata	Dracaena	4'	2'			4 Hds. Min.
DT	196	Dianella tasmanica	Blueberry Flax Lily	8"	8"			Full Gal.
FD10	4	Filicium decipiens	Japanese Fern Tree	10'	5'	3'CT	2"dbh	
FGI	48	Ficus microcarpa	Green Island Ficus	18"	18"			
IAP12	2	Ilex attenuata 'East Palatka'	*East Palatka Holly	12'	6'	4.5'CT	2"dbh	
JV	84	Jasminum volubile	Wax Jasmine	18"	24"			Full
NE	90	Nephrolepis exaltata	*Boston Fern	10"				Full Gal.
PE18	2	Ptychosperma elegans	Solitaire Palm	18'				Triple
PO4	56	Podocarpus makii	Yew Podocarpus	4'	24"			Full
QV12	3	Quercus virginiana	*Live Oak	12'	6'	4.5'CT	2"dbh	
RH4	2	Rhapis excelsa	Lady Palm	4'	3'			5 Stem Min.
SA	8	Shefflera arborcola	Dwarf Schefflera	24"	24"			
SAT	20	Shefflera arborcola "Trinette"	Dwarf Var. Schefflera	24"	24"			
TAD	18	Tabernaemontana divaricata	Crape Jasmine	30"	30"			Full
VM16	12	Vetchia montgomeryana	Montgomery Palm	22'		16'CT		
VM20	16	Vetchia montgomeryana	Montgomery Palm	28'		20'CT		
VS	127	Viburnum suspensum	Sandankwa Viburnum	24"	24"			
WB6	4	Wodyetia bifurcata	Foxtail Palm	12'		6' GW		

OTHER LANDSCAPE MATERIALS:

MUL	Mulch (in Bags)		As needed
SOIL	Planting Soil (Cubic Yards)		As needed
SOD	TO BE MEASURED IN FIELD	LOCATION AS SHOWN ON PLAN & GENERAL SPECIFICATIONS	

LANDSCAPE PLAN BUILDINGS #2, 3, 5 & 9

NOTE:
MINOR ADJUSTMENTS TO PLANT MATERIAL LOCATIONS MAY BE NECESSARY DUE TO SITE WALK CONFIGURATIONS. SEE SHEETS L-1, L-2 AND L-3 FOR GRAPHIC REPRESENTATION OF BUILDING FOUNDATION LANDSCAPING SHOWN IN GREY TONE FOR MINOR ADJUSTMENT LOCATIONS.

©Copyright 2000, Michael J. Petrow and Associates, Inc. All Rights Reserved.

RIGHT OF OWNERSHIP: The drawings, designs, arrangements and ideas represented by these plans are an instrument of service to the project only and are owned by and remain the property of the Landscape Architect. None of such drawings, designs, arrangements and ideas shall be used by any person whatsoever without the express written permission of the Landscape Architect.
To the best of our knowledge, the plans and specifications submitted herewith comply with the current codes and ordinances of the jurisdiction in which the project is located at the time of the plans preparation. No warranty either expressed or implied is hereby given.

NO	REVISIONS
	OCT. 9, 2008
	JUNE 29, 2009
	JULY 15, 2009

SCALE: 1" = 10'
DATE: APRIL 22, 2008
DRAWN BY: M.J.P.

TYPICAL LANDSCAPE PLAN FOR BUILDING TYPE I
BEL LAGO
COCONUT CREEK, FLORIDA

Michael J. Petrow and Associates, Inc.
Landscape Architecture
P.O. Box 8861, Coral Springs, FL 33075
Phone: (954) 448-8659 FL Reg. #362

SHEET NO: L-4
OF: TEN

THESE DRAWINGS ARE NOT VALID FOR SUBMITTAL OR CONTRACT CONSTRUCTION USE UNLESS SIGNED, SEALED & DATED WITH AN ORIGINAL SIGNATURE & EMBOSSED SEAL BY THE LANDSCAPE ARCHITECT LISTED ABOVE. SEALED DRAWINGS MAY BE USED FOR CLIENT REVIEW, PERMITS & BIDDING ONLY.