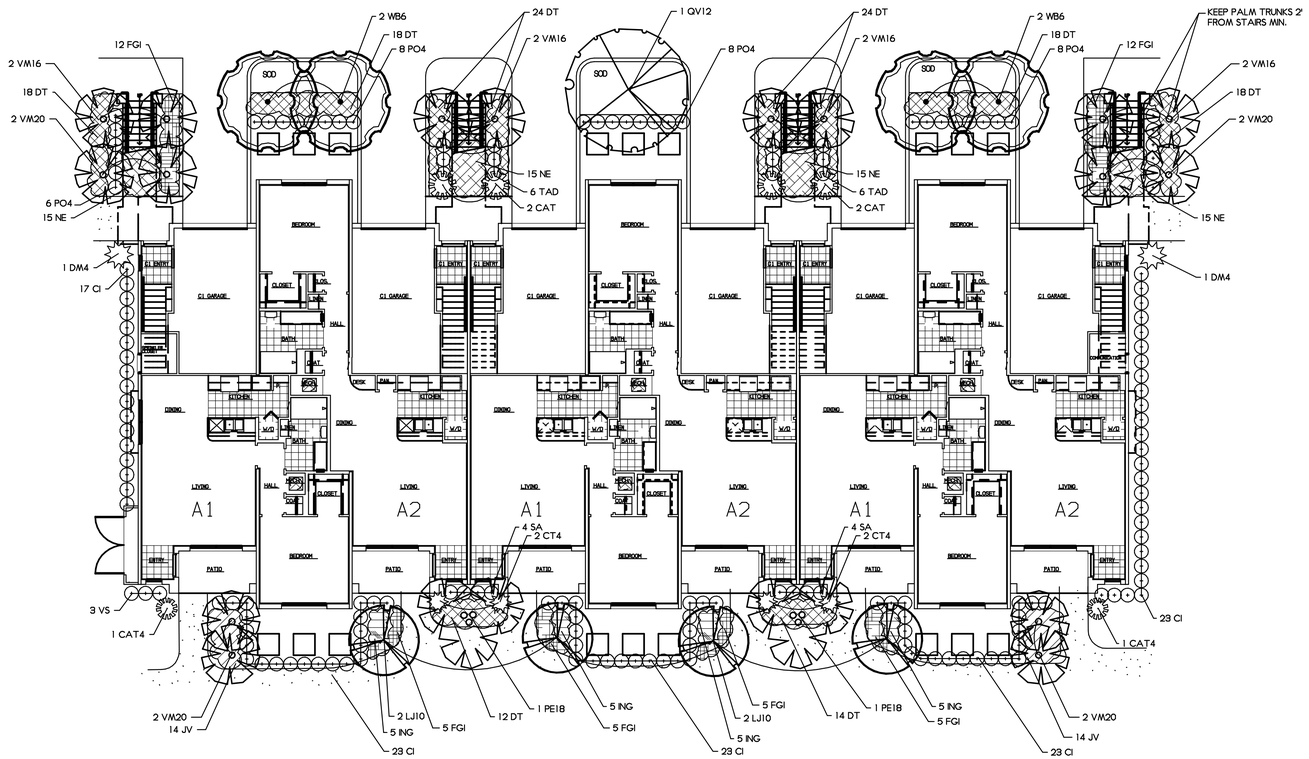

LANDSCAPE PLAN FOR BUILDING # 8

NOTE:
MINOR ADJUSTMENTS TO PLANT MATERIAL LOCATIONS MAY BE NECESSARY DUE TO SITE WALK CONFIGURATIONS. SEE SHEETS L-1, L-2 AND L-3 FOR GRAPHIC REPRESENTATION OF BUILDING FOUNDATION LANDSCAPING SHOWN IN GREY TONE FOR MINOR ADJUSTMENT LOCATIONS.

PLANT LIST: BUILDING TYPE 2 - BUILDINGS 1, 8

NOTE: The quantities on this plant list are to be used as a guide only. Bidder shall do independant takeoff for bidding purposes.

* Denotes native plants.

CT =CLEAR TRUNK GW = GREY WOOD DBH = DIAMETER BREAST HEIGHT (4 1/2') OA = OVERALL HEIGHT
FTB= FULL TO BASE HVY= HEAVY TRUNK CAL= CALIPER @ 6" / 12" PER GRADES & STDS. SING.= SINGLE TRUNK
DBL= DOUBLE TRUNK TRP.= TRIPLE TRUNK STD.= TREE STANDARD MULT = MULTI-TRUNK
STAG = STAGGERED HEIGHTS
ALL PLANT MATERIALS MUST ADHERE TO CURRENT GRADES AND STANDARDS FOR FLORIDA NUMBER ONE QUALITY OR BETTER

SYM	QNT	BOTANICAL NAME	COMMON NAME	OA HEIGHT	SPREAD	TRUNK SPECS.	TRUNK DIA.	COMMENTS
CAT	6	Chamaedorea cataractarum	Cat Palm	4'	3'			Full
CI	109	Chrysobalanus icaco	*Cocoplum	24"	24"			Full
CT4	4	Cordyline terminalis	Red Ti Plant Red Sister	4'	2'			3 Hds. Min.
DM4	2	Dracaena marginata	Dracaena	4'	2'			4 Hds. Min.
DT	146	Dianella tasmanica	Blueberry Flax Lily	8"	8"			Full Gal.
FGI	44	Ficus microcarpa	Green Island Ficus	18"	18"			
ING	20	Ixora 'Nora Grant'	Nora Grant Ixora	24"	24"			Full
JV	28	Jasminum volubile	Wax Jasmine	18"	24"			Full
LJ10	4	Ligustrum japonicum	Wax Privet	10'	6'	4'CT		MULT
NE	60	Nephrolepis exaltata	*Boston Fern	10"				Full Gal.
PE18	2	Ptychosperma elegans	Solitaire Palm	18'				Triple
PO4	30	Podocarpus makii	Yew Podocarpus	4'	24"			Full
QV12	1	Quercus virginiana	*Live Oak	12'	6'	4.5'CT	2"dbh	
SA	8	Shefflera arborcola	Dwarf Schefflera	24"	24"			
TAD	12	Tabernaemontana divaricata	Crape Jasmine	30"	30"			Full
VM16	8	Vetchia montgomeryana	Montgomery Palm	22'		16'CT		
VM20	8	Vetchia montgomeryana	Montgomery Palm	28'		20'CT		
VS	3	Viburnum suspensum	Sandankwa Viburnum	24"	24"			
WB6	4	Wodyetia bifurcata	Foxtail Palm	12'		6' GW		

OTHER LANDSCAPE MATERIALS:

MUL	Mulch (in Bags)	As needed
SOIL	Planting Soil (Cubic Yards)	As needed
SOD	TO BE MEASURED IN FIELD	LOCATION AS SHOWN ON PLAN & GENERAL SPECIFICATIONS

©Copyright 2000, Michael J. Petrow and Associates, Inc. All Rights Reserved.

RIGHT OF OWNERSHIP: The drawings, designs, arrangements and ideas represented by these plans are an instrument of service for this project only and are owned by and remain the property of the Landscape Architect. None of such drawings, designs, arrangements and ideas shall be used by any person whatsoever without the express written permission of the Landscape Architect.
To the best of our knowledge, the plans and specifications submitted herewith comply with the applicable codes and ordinances in effect at the time of the preparation. No warranty either expressed or implied is hereby given.

NO	REVISIONS
	OCT. 9, 2008
	JUNE 29, 2009
	JULY 15, 2009

SCALE: 1" = 10'
DATE: APRIL 22, 2008
DRAWN BY: M.J.P.

TYPICAL LANDSCAPE PLAN FOR BUILDING TYPE II
BEL LAGO
COCONUT CREEK, FLORIDA

Michael J. Petrow and Associates, Inc.
Landscape Architecture
P.O. Box 6861, Coral Springs, Fl. 33075
Phone: (954) 448-6659 Fl. Reg. #362

SHEET NO: L-5
OF: TEN

THESE DRAWINGS ARE NOT VALID FOR SUBMITTAL OR CONTRACT CONSTRUCTION USE UNLESS SIGNED, SEALED & DATED WITH AN ORIGINAL SIGNATURE & EMBOSSED SEAL. BY THE LANDSCAPE ARCHITECT. UNSIGNED, UNSEALED DRAWINGS MAY BE USED FOR CLIENT IN HOUSE PURPOSES & BIDDING ONLY.