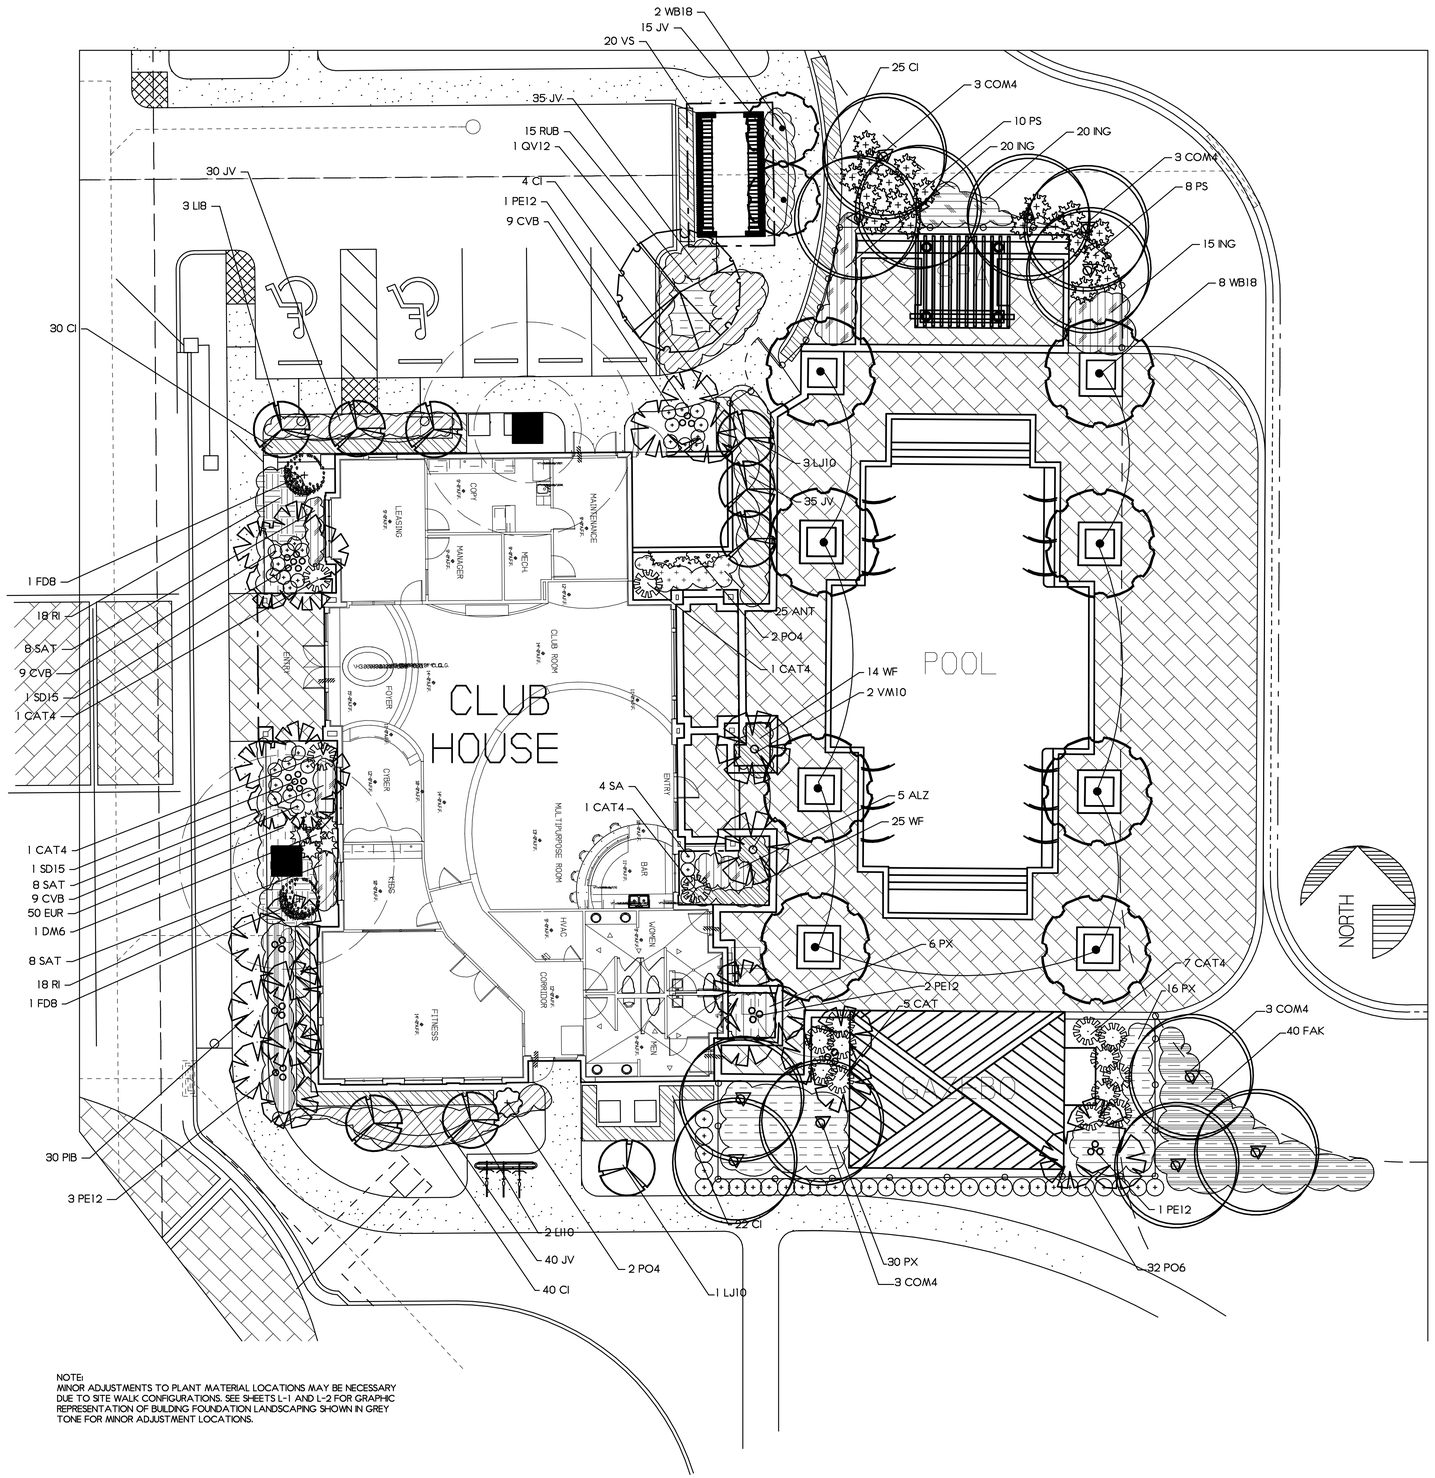

NOTE:
MINOR ADJUSTMENTS TO PLANT MATERIAL LOCATIONS MAY BE NECESSARY DUE TO SITE WALK CONFIGURATIONS. SEE SHEETS L-1 AND L-2 FOR GRAPHIC REPRESENTATION OF BUILDING FOUNDATION LANDSCAPING SHOWN IN GREY TONE FOR MINOR ADJUSTMENT LOCATIONS.

PLANT LIST: RECREATION BUILDING AND POOL

NOTE: The quantities on this plant list are to be used as a guide only. Bidder shall do independant takeoff for bidding purposes. * Denotes native plants.

CT =CLEAR TRUNK GW = GREY WOOD DBH = DIAMETER BREAST HEIGHT (4 1/2') OA = OVERALL HEIGHT
FTB= FULL TO BASE HVY= HEAVY TRUNK CAL= CALIPER @ 6" / 12" PER GRADES & STDS. SING = SINGLE TRUNK
DBL= DOUBLE TRUNK TRP.= TRIPLE TRUNK STD.= TREE STANDARD MULT = MULTI-TRUNK
STAG = STAGGERED HEIGHTS
ALL PLANT MATERIALS MUST ADHERE TO CURRENT GRADES AND STANDARDS FOR FLORIDA NUMBER ONE QUALITY OR BETTER

SYM	QNT	BOTANICAL NAME	COMMON NAME	OA HEIGHT	SPREAD	TRUNK SPECS.	TRUNK DIA.	COMMENTS
ALZ	5	Alpinia zerumbet 'variegata'	Variegated Shell Ginger	30"	30"			5 Stem Min.
ANT	25	Anthurium	Anthurium	6"	6"			
CAT4	16	Chamaedorea cataractarum	Cat Palm	4'	3'			Full
CI	121	Chrysobalanus icaco	*Cocoplum	24"	24"			Full
COM4	12	Cocos nucifera 'Mapan'	Maypan Coconut	12'-14'		2'-4'GW		CERTIFIED
CVB	27	Codiaeum variegatum 'Bravo'	Bravo Croton	24"	24"			3 Per Pot
DM6	1	Dracaena marginata	Dracaena	6'	2'			5-7 Hds. Min.
EUR	50	Euphorbia Rosie	Crown of Thorn	8"	8"			
FAK	40	Tripsacum dactyloides	*Fakahatchee Grass	30"	30"			Full
FD8	2	Filicium decipiens	Japanese Fern Tree	8'	4'	3'CT	2"dbh	
ING	55	Ixora 'Nora Grant'	Nora Grant Ixora	24"	24"			Full
JV	155	Jasminum volubile	Wax Jasmine	18"	24"			Full
LI8	3	Lagerstroemia indica	Crape Myrtle Tuscarora	8'	4'	3'CT		SING
LI10	2	Lagerstroemia indica	Crape Myrtle Tuscarora	10'	4'	4.5'CT		SING
LJ10	4	Ligustrum japonicum	Wax Privet	10'	6'	4'CT		MULT
PE12	7	Ptychosperma elegans	Solitaire Palm	12'				Triple
PIB	30	Plumbago "IMPERIAL BLUE"	Leadwort	18"	24"			
PO4	4	Podocarpus makii	Yew Podocarpus	4'	24"			Full
PS	18	Philodendron selloum	Splitleaf Philodendron	3'	3'			Full
PX	52	Philodendron 'xanadu'	Xanadu Philodendron	24"	24"			Full
QV12	1	Quercus virginiana	*Live Oak	12'	6'	4.5'CT	2"dbh	
RI	36	Raphiolepis indica	Indian Hawthorn	18"	24"			Full
RUB	15	Ruellia brittoniana	Purple Shower	24"	18"			
SA	4	Shefflera arborcola	Dwarf Schefflera	24"	24"			
SAT	24	Shefflera arborcola "Trinette"	Dwarf Var. Schefflera	24"	24"			
SD15	2	Phoenix reclinata	Senegal Date Palm	15'			matched	4-5 Trunks
VM10	2	Vetchia montgomeryana	Montgomery Palm	16'		10'CT		matched
VS	20	Viburnum suspensum	Sandankwa Viburnum	24"	24"			
WB18	10	Wodyetia bifurcata	Foxtail Palm	18'		12' GW		matched
WF	39	Microsorum scolopendrium	Wart Fern	6"	6"			

OTHER LANDSCAPE MATERIALS:

MUL	Mulch (in Bags)	As needed
SOIL	Planting Soil (Cubic Yards)	As needed
SOD	TO BE MEASURED IN FIELD	LOCATION AS SHOWN ON PLAN & GENERAL SPECIFICATIONS

©Copyright 2009, Michael J. Petrow and Associates, Inc. All Rights Reserved.

RIGHT OF OWNERSHIP: The drawings, designs, arrangements and ideas represented by these plans are an instrument of service for the project only and are owned by and remain the property of the Landscape Architect. None of such drawings, designs, arrangements and ideas shall be used by or disclosed to any person whatsoever without the express written permission of the Landscape Architect.
In the case of conflict between the plans and specifications submitted herewith to comply with the requirements of the governing authority, the more restrictive shall apply. To the best of our knowledge, the plans and specifications submitted herewith comply with the requirements of the governing authority, unless noted otherwise. We assume no responsibility for any work done by others on this project and not shown on these plans. No warranty either expressed or implied is hereby given.

NO	REVISIONS
	OCTOBER 9, 2008
	JUNE 29, 2009
	JULY 15, 2009

SCALE: 1" = 10'
DATE: APRIL 22, 2008
DRAWN BY: M.J.P.

LANDSCAPE PLAN FOR CLUB BUILDING AND POOL
BEL LAGO
COCONUT CREEK, FLORIDA

Michael J. Petrow and Associates, Inc.
Landscape Architecture
P.O. Box 8681, Coral Springs, FL 33075
Phone: (954) 448-8659 FL Reg. #382

SHEET NO: L-8
OF: TEN

THESE DRAWINGS ARE NOT VALID FOR SUBMITTAL OR CONTRACT CONSTRUCTION USE UNLESS SIGNED, SEALED & DATED WITH AN ORIGINAL SIGNATURE & EMBOSSED SEAL. BY ACCEPTANCE OF THESE PLANS, CLIENT AGREES THAT SEALED DRAWINGS MAY BE USED FOR CLIENT IN-HOUSE PURPOSES & BIDDING ONLY.