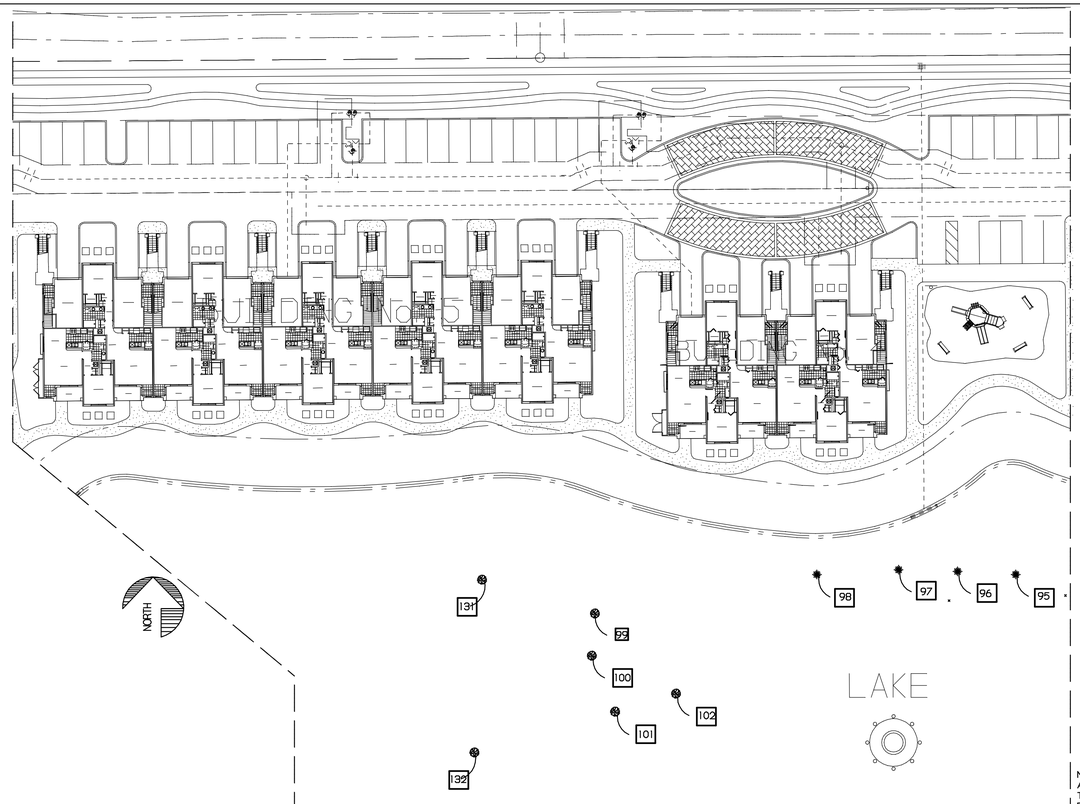

TREE DISPOSITION KEY

- TREE TO REMAIN
- TREE TO BE REMOVED
- TREE TO BE RELOCATED

NOTE: ALL BASE INFORMATION FOR SITE PLAN HAS BEE PROVIDED BY HSQ GROUP, INC. ENGINEERS.
ALL EXISTING TREE INFORMATION HAS BEEN PROVIDED BY JERMY T. CHANCEY, ISA CERTIFIED ARBORIST.
THIS PLAN IS A GRAPHIC REPRESENTATION OF THE BASE AND TREE INFORMATION PROVIDED BY EACH OF THE ABOVE COMPANIES.
THE LANDSCAPE ARCHITECT IS NOT RESPONSIBLE FOR THE ACCURACY OF THE INFORMATION PROVIDED.

MATCHLINE SHEET T-3

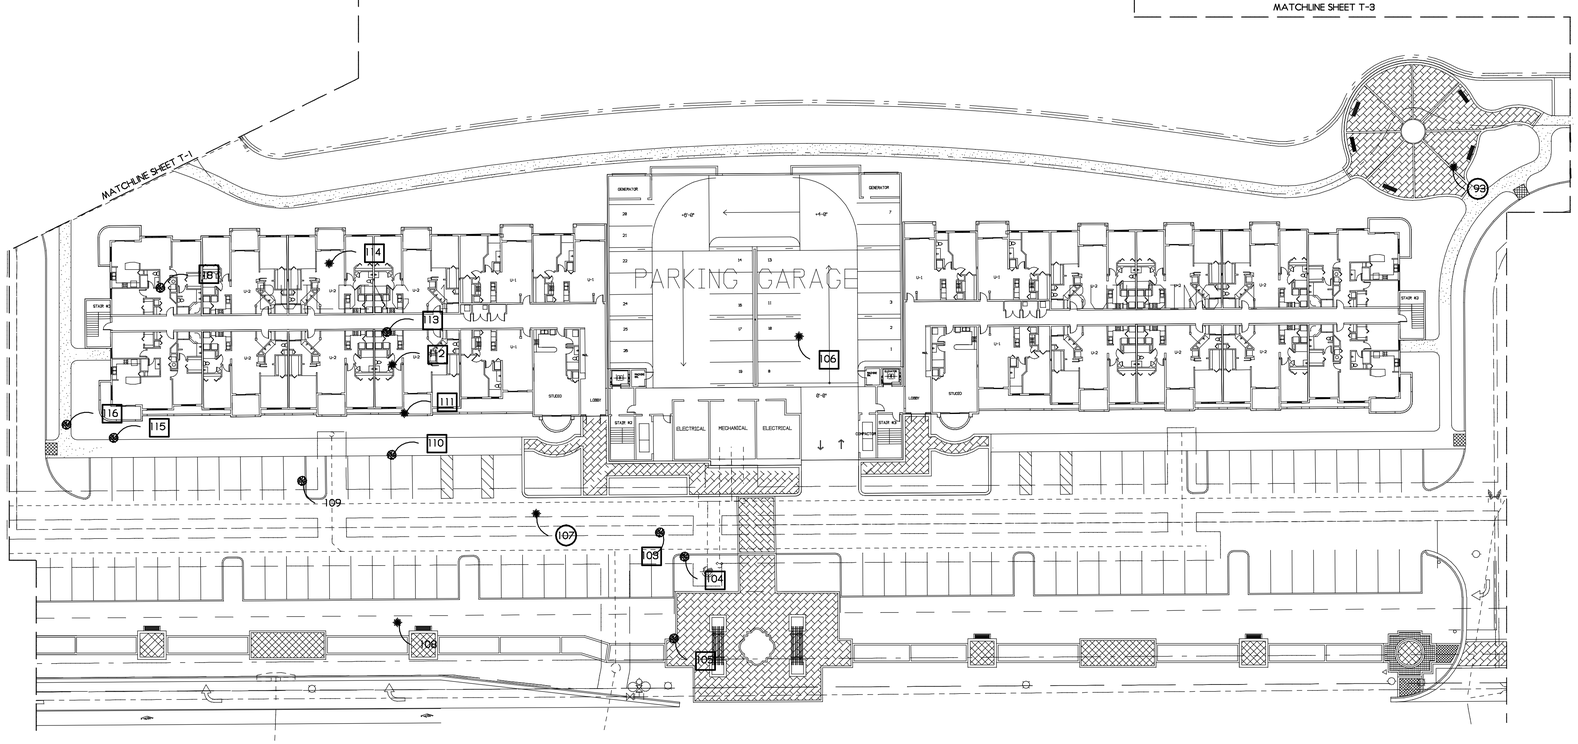

©Copyright 2009, Michael J. Petrow and Associates, Inc. All Rights Reserved.

RIGHT OF OWNERSHIP: The drawings, designs, arrangements and ideas represented herein are the property of Michael J. Petrow and Associates, Inc. and are protected by and remain the property of the Landscape Architect. None of such drawings, designs, arrangements and ideas may be used for any purpose whatsoever without the express written consent of the Landscape Architect.
To the best of our knowledge, the plans and specifications submitted herewith comply with all existing ordinances and provisions of the applicable building codes at the time of the permit application. No warranty is hereby expressed or implied, if hereby given.

NO	REVISIONS
	OCT. 9, 2008
	JUNE 29, 2009
	NOV. 17, 2009

SCALE: 1" = 30'
DATE: APRIL 22, 2008
DRAWN BY: M.J.P.

TREE DISPOSITION PLAN
BEL LAGO
COCONUT CREEK, FLORIDA

Michael J. Petrow and Associates, Inc.
Landscape Architecture
P.O. Box 8691, Coral Springs, Fl. 33075
Phone: (954) 448-8659 Fl. Reg. #382

SHEET NO: T-2
OF: THREE

THESE DRAWINGS ARE NOT VALID FOR SUBMITTAL OR CONTRACT CONSTRUCTION USE UNLESS SIGNED, SEALED & DATED WITH AN ORIGINAL SIGNATURE & EMBOSSED SEAL BY THE LANDSCAPE ARCHITECT LISTED ON THIS PAGE. SIGNED & SEALED DRAWINGS MAY BE USED FOR CLIENT APPROVAL PURPOSES & BIDDING DUE.