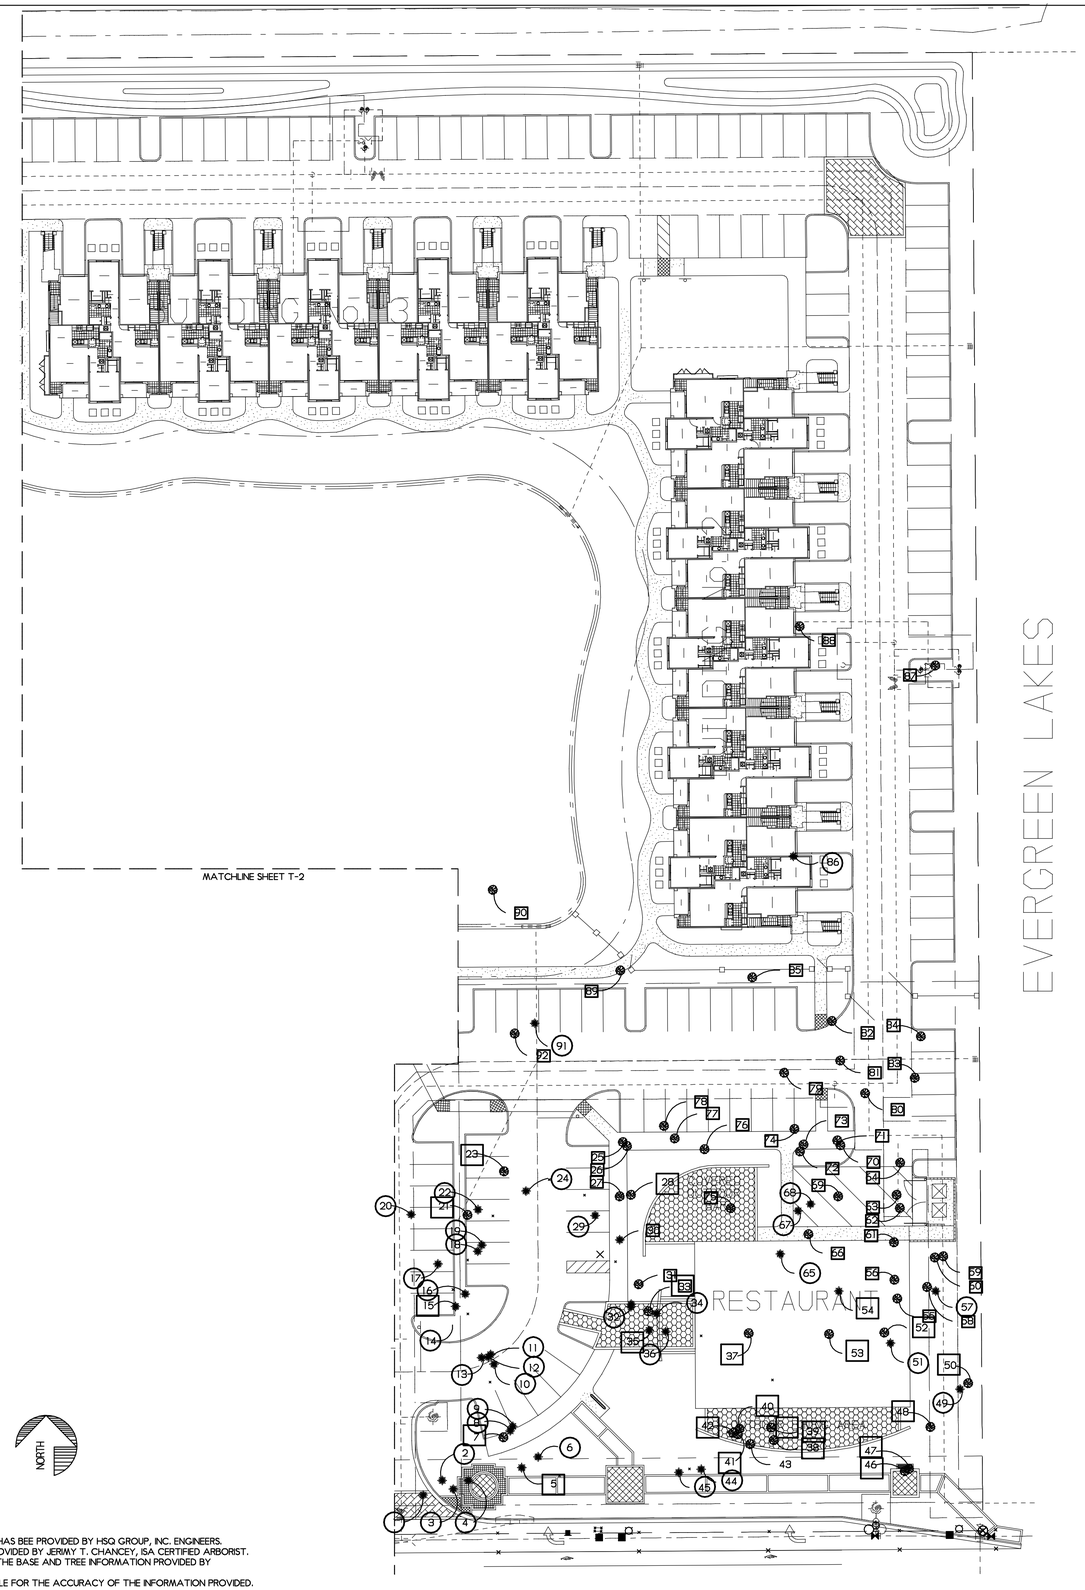

TREE DISPOSITION KEY

- TREE TO REMAIN
- TREE TO BE REMOVED
- TREE TO BE RELOCATED

NORTH

NOTE: ALL BASE INFORMATION FOR SITE PLAN HAS BEE PROVIDED BY HSQ GROUP, INC. ENGINEERS.
ALL EXISTING TREE INFORMATION HAS BEEN PROVIDED BY JERIMY T. CHANCEY, ISA CERTIFIED ARBORIST.
THIS PLAN IS A GRAPHIC REPRESENTATION OF THE BASE AND TREE INFORMATION PROVIDED BY
EACH OF THE ABOVE COMPANIES.
THE LANDSCAPE ARCHITECT IS NOT RESPONSBLE FOR THE ACCURACY OF THE INFORMATION PROVIDED.

THESE DRAWINGS ARE NOT VALID FOR SUBMITTAL OR CONTRACT CONSTRUCTION USE UNLESS SEALED, DATED AND SIGNED BY A LICENSED FLORIDA REGISTERED ARCHITECT BY THE LANDSCAPE ARCHITECT. LABELED & SEALED DRAWINGS MAY BE USED FOR CLIENT IN-HOUSE PURPOSES & BIDDING ONLY.

©Copyright 2009, Michael J. Petrow and Associates, Inc. All Rights Reserved.

RIGHT OF OWNERSHIP: The drawings, designs, arrangements and ideas represented by these plans are an instrument of service for this project only and are owned by and remain the property of the Landscape Architect. The drawings, designs, arrangements and ideas may be used for any purpose whatsoever without the express written permission of the Landscape Architect.
To the best of our knowledge, the trees and specifications submitted herewith comply with all existing interpretations and provisions of the applicable building codes at the time of the plans preparation. No warranty either expressed or implied is hereby given.

NO	REVISIONS
	OCT. 9, 2008
	JUNE 29, 2009
	NOV. 17, 2009

SCALE: 1" = 30'
DATE: APRIL 22, 2008
DRAWN BY: M.J.P.

TREE DISPOSITION PLAN
BEL LAGO
COCONUT CREEK, FLORIDA

Michael J. Petrow and Associates, Inc.
Landscape Architecture
P.O. Box 888, Coral Springs, FL 33075
Phone: (954) 448-8858 FL Reg. #382

SHEET NO: T-3
OF: THREE